***Please note: Approved plans are subject to any amendments or conditions made by Community Committee.**

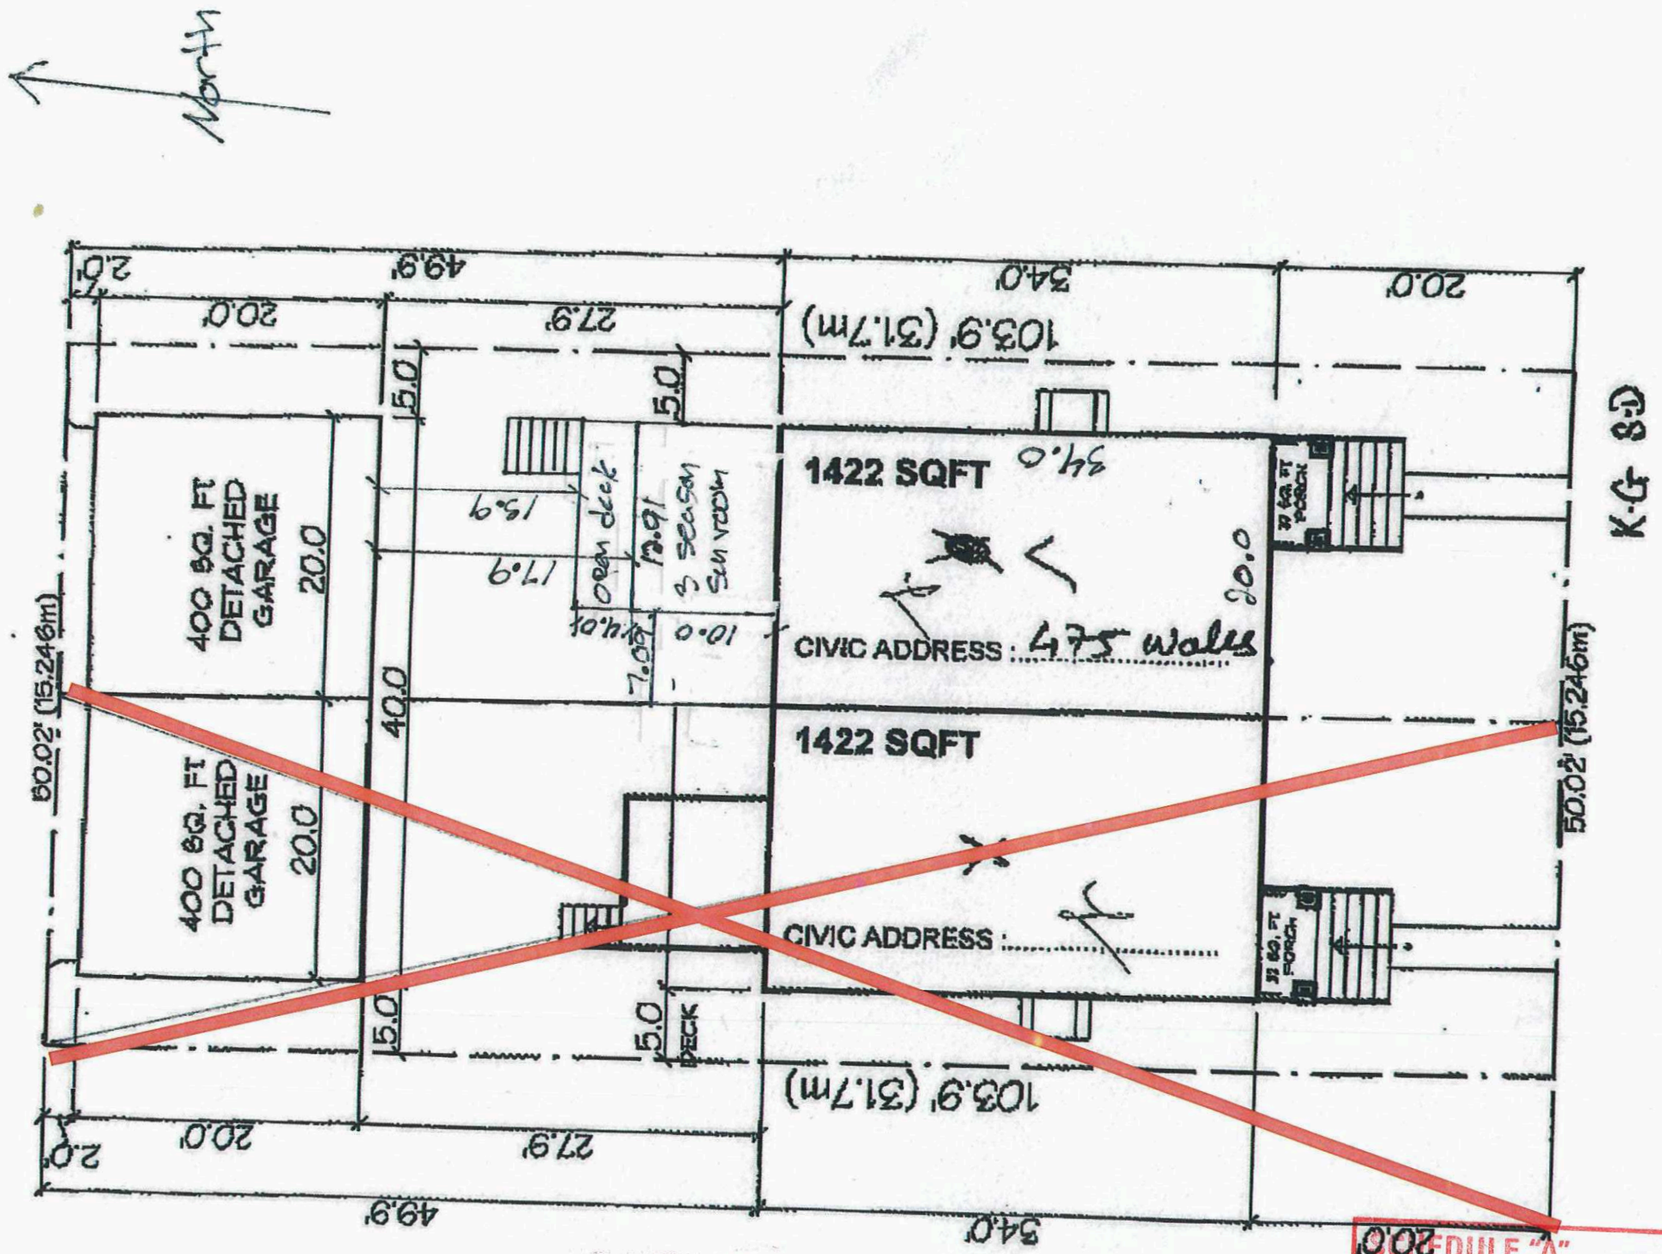

SCHEDULE "A" page 1 of 3
To Zoning Agreement DAS 2: 35/2014
By-Law No. 103/2017

Winnipeg

ZONING OFFICER		Mar 10, 2026
DISTRICT PLANNER		Mar 31, 2026
COMMUNITY CLERK		Apr 10, 2026
APPROVED FOR THE DIRECTOR OF PLANNING, PROPERTY & DEVELOPMENT		

***Please note: Approved plans are subject to any amendments or conditions made by Community Committee.**



2 Front Left



1 Front Right

2025-11-27
PROVINCE OF MANITOBA
FRIESEN
Member
4907
REGISTERED PROFESSIONAL ENGINEER

SCHEDULE "A" page 2 of 3
To Zoning Agreement DAS2 35/2014
By-Law No. 103/2017

ZONING OFFICER		Mar 10, 2026
DISTRICT PLANNER		Mar 31, 2026
COMMUNITY CLERK		Apr 10, 2026
APPROVED FOR THE DIRECTOR OF PLANNING, PROPERTY & DEVELOPMENT		

Winnipeg

SunCo Sunspaces	Number: 4699	REV: 2	Address: 475 Wales Avenue, Winnipeg	The infomation contained in this drawing is the sole property of SunCo Sunspaces Inc. any reproduction in part or as a whole without the written permission of SunCo Sunspaces Inc. is prohibited.
Name: Greaves Kim			Scale / Sheet A 101	Dimension are in inches.

***Please note: Approved plans are subject to any amendments or conditions made by Community Committee.**

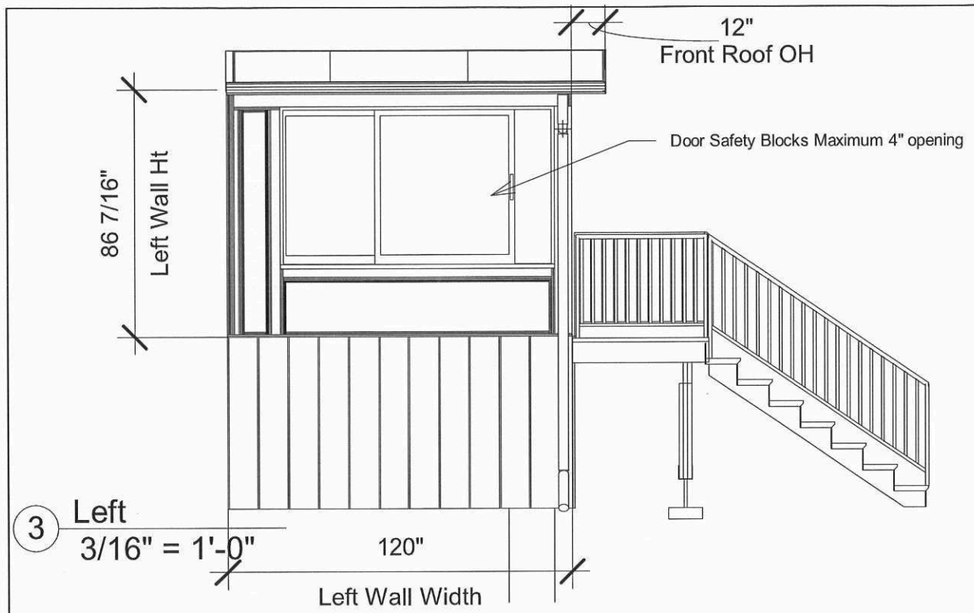

3 Left
3/16" = 1'-0"

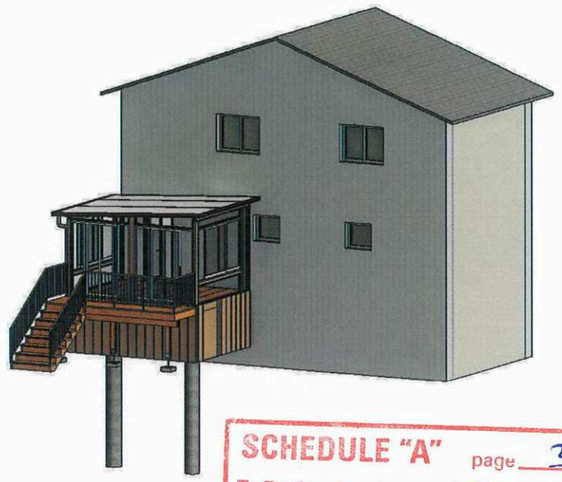

4 ISO

SCHEDULE "A" page 3 of 3
To Zoning Agreement DAS2 : 35/2014
By-Law No. 103/2017

ZONING OFFICER		Mar 10, 2026
DISTRICT PLANNER		Mar 31, 2026
COMMUNITY CLERK		Apr 10, 2026
APPROVED FOR THE DIRECTOR OF PLANNING, PROPERTY & DEVELOPMENT		

Winnipeg

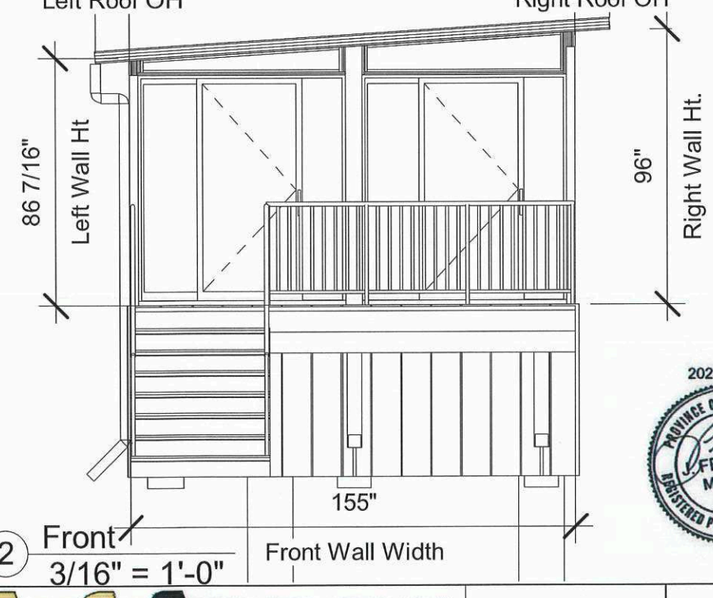

2 Front
3/16" = 1'-0"

2025-11-27
PROVINCE OF MANITOBA
FRIESEN
Member
4907
REGISTERED PROFESSIONAL ENGINEER

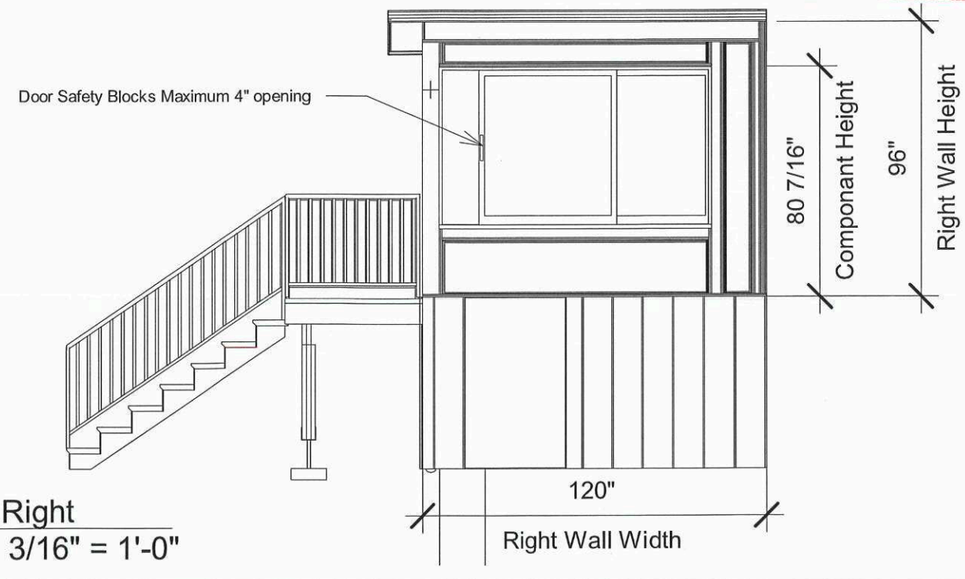

1 Right
3/16" = 1'-0"

SunCo Sunspaces	Number: 4699	REV: 2	Address: 475 Wales Avenue, Winnipeg	The infomation contained in this drawing is the sole property of SunCo Sunspaces Inc. any reproduction in part or as a whole without the written permission of SunCo Sunspaces Inc. is prohibited.
Name: Greaves Kim			Scale 3/16" = 1'-0" Sheet A 104	Dimension are in inches.