

## **Minutes – Executive Policy Committee – April 21, 2026**

### **Report – Standing Policy Committee on Property and Development – April 16, 2026**

**Item No. 13                      Subdivision and Rezoning – 355-415 Centre Street  
                                         (Waverley West Ward)  
                                         File DASZ 49/2025 [c/r DAV 225383/2025D & SPA 7/2025]**

#### **EXECUTIVE POLICY COMMITTEE RECOMMENDATION:**

The Executive Policy Committee concurred in the recommendation of the Standing Policy Committee on Property and Development and submitted the following to Council:

1.        That the subdivision proposed under Development Application No. DASZ 49/2025 be approved for preparation as a plan of subdivision (the “Plan”) by a Manitoba Land Surveyor for registration in the Winnipeg Land Titles Office in accordance with the proposed by-law attached as Appendix “A” to this report and as shown on the map dated April 1, 2026 and attached as Schedule “B” to this report, with such minor changes as may be required, subject to the developer executing a cross-access agreement in accordance with Section II of the report of the Administrative Coordinating Group dated March 30, 2026 and attached as Appendix “B” to this Report.
2.        That the Winnipeg Zoning By-law No. 200/2006 be amended by rezoning the subject land to an “CMU” Commercial Mixed Use District in accordance with the proposed by-law attached as Appendix “A” to this report and as shown on the map dated April 1, 2026, and attached as Schedule “B” to this report.
3.        That, in lieu of the dedication of land, the developer shall provide a cash payment representing ten percent (10%) of the Planned Area value of Development Application No. DASZ 49/2025 (the “Dedication Fee”), as determined by the Director of Planning, Property and Development.
4.        That, upon instruction from the Director of Planning, Property and Development, the Director of Legal Services/City Solicitor prepare a by-law in accordance with recommendations 1 and 2 (the “By-law”) and bring same directly to Council by way of communication for first reading.
5.        That upon instruction from the Director of Planning, Property and Development that the Developer has submitted the Plan in accordance with recommendation 1 and has paid the Dedication Fee and all other associated ancillary fees (the “Fees”), and subject to s. 236.1 of The City of Winnipeg Charter, the Director of Legal Services/City Solicitor be directed to return the By-law directly to Council by way of communication for second and third reading.

## **Minutes – Executive Policy Committee – April 21, 2026**

### **Report – Standing Policy Committee on Property and Development – April 16, 2026**

#### **EXECUTIVE POLICY COMMITTEE RECOMMENDATION (continued):**

6. That Development Application No. DASZ 49/2025 will be deemed to be concluded and all approvals in connection with same will expire if the developer has not submitted the Plan and paid the Fees within 2 years following the date on which Council gives first reading to the By-law, unless the developer applies for an extension of time before the expiration of that 2 year period and Council approves the extension.
7. That the subdivision section of the By-law will come into force when the Plan is registered in the Winnipeg Land Titles Office.
8. That the zoning section of the By-law will come into force when the Plan is registered in the Winnipeg Land Titles Office.
9. That the By-law will be repealed without coming into force 1 year after the date it is enacted if the Plan is not registered in accordance with recommendation 6 unless the developer applies for an extension of time before the expiration of the 1 year period and Council approves the extension.
10. That Development Application No. DASZ 49/2025 will be deemed to be concluded and all approvals in connection with same will expire if the developer fails to secure all necessary Plan approval signatures on behalf of the City within 1 year following the date on which the By-law is enacted, unless the developer applies for an extension of time before the expiration of the 1 year period and Council approves the extension.
11. That the variance order shall come into force and effect upon the coming into force and effect of the zoning by-law for the subject land under File DASZ 49/2025.
12. That all outstanding taxes, including local improvement taxes be paid pursuant to subsection 259(1) of The City of Winnipeg Charter.
13. That the Proper Officers of the City be authorized to do all things necessary to implement the intent of the foregoing.

## **Minutes – Executive Policy Committee – April 21, 2026**

### **Report – Standing Policy Committee on Property and Development – April 16, 2026**

#### **DECISION MAKING HISTORY:**

Moved by Councillor Duncan,

That Rule 10(3) of The Procedure By-law No. 50/2007 be suspended in order that the following item, which was received less than four business days preceding the committee meeting, be considered by Committee.

Carried

Moved by Councillor Duncan,

That the recommendation of the Standing Policy Committee on Property and Development be concurred in and forwarded to Council.

Carried

#### **STANDING COMMITTEE RECOMMENDATION:**

On April 16, 2026, the Standing Policy Committee on Property and Development concurred in the recommendation of the Assiniboia Community Committee and submitted the matter to the Executive Policy Committee and Council.

#### **COMMUNITY COMMITTEE RECOMMENDATION:**

On April 14, 2026, the Assiniboia Community Committee concurred in the recommendation of the Winnipeg Public Service and forwarded the matter to the Standing Policy Committee on Property and Development.

---

## PUBLIC HEARING SUMMARY

---


**File:** DASZ 49/2025

**Before:** Assiniboia Community Committee  
Councillor Duncan, Chairperson  
Councillor Dobson  
Councillor Lukes

**Public Hearing:** April 14, 2026  
Council Building, 510 Main Street

**Applicant:** MMP Architects Inc. (Aaron Simoes)

**Subject:**

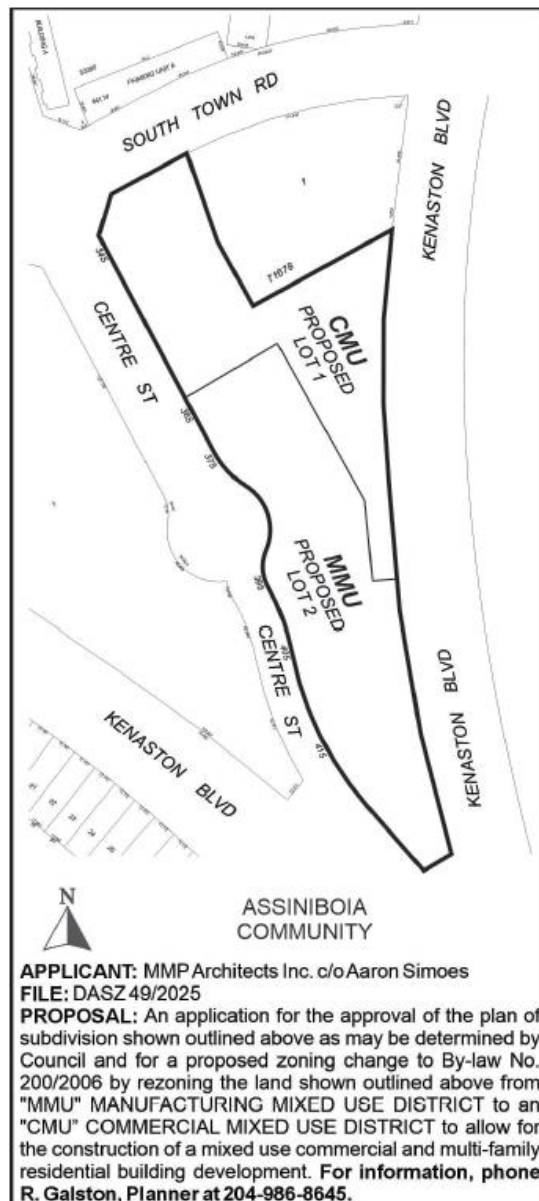

**Premises Affected:** 355, 365, 375, 395, 405 and 415 Centre Street

**For submission to:** The Standing Policy Committee on Property and Development

**Prepared by:** L. Cowan, Senior Committee Clerk  
Assiniboia Community Committee

**Report date:** April 14, 2026

**Community Committee Recommendation:**

On April 14, 2026, the Assiniboia Community Committee concurred in the recommendation of the Winnipeg Public Service and recommended to the Standing Policy Committee on Property and Development:

1. That the subdivision proposed under Development Application No. DASZ 49/2025 be approved for preparation as a plan of subdivision (the “Plan”) by a Manitoba Land Surveyor for registration in the Winnipeg Land Titles Office in accordance with the proposed by-law attached as Appendix “A” to this report and as shown on the map dated April 1, 2026 and attached as Schedule “B” to this report, with such minor changes as may be required, subject to the developer executing a cross-access agreement in accordance with Section II of the report of the Administrative Coordinating Group dated March 30, 2026 and attached as Appendix “B” to this Report.
2. That the Winnipeg Zoning By-law No. 200/2006 be amended by rezoning the subject land to an “CMU” Commercial Mixed Use District in accordance with the proposed by-law attached as Appendix “A” to this report and as shown on the map dated April 1, 2026, and attached as Schedule “B” to this report.
3. That, in lieu of the dedication of land, the developer shall provide a cash payment representing ten percent (10%) of the Planned Area value of Development Application No. DASZ 49/2025 (the “Dedication Fee”), as determined by the Director of Planning, Property and Development.
4. That, upon instruction from the Director of Planning, Property and Development, the Director of Legal Services/City Solicitor prepare a by-law in accordance with recommendations 1 and 2 (the “By-law”) and bring same directly to Council by way of communication for first reading.
5. That upon instruction from the Director of Planning, Property and Development that the Developer has submitted the Plan in accordance with recommendation 1 and has paid the Dedication Fee and all other associated ancillary fees (the “Fees”), and subject to s. 236.1 of The City of Winnipeg Charter, the Director of Legal Services/City Solicitor be directed to return the By-law directly to Council by way of communication for second and third reading.

6. That Development Application No. DASZ 49/2025 will be deemed to be concluded and all approvals in connection with same will expire if the developer has not submitted the Plan and paid the Fees within 2 years following the date on which Council gives first reading to the By-law, unless the developer applies for an extension of time before the expiration of that 2 year period and Council approves the extension.
7. That the subdivision section of the By-law will come into force when the Plan is registered in the Winnipeg Land Titles Office.
8. That the zoning section of the By-law will come into force when the Plan is registered in the Winnipeg Land Titles Office.
9. That the By-law will be repealed without coming into force 1 year after the date it is enacted if the Plan is not registered in accordance with recommendation 6 unless the developer applies for an extension of time before the expiration of the 1 year period and Council approves the extension.
10. That Development Application No. DASZ 49/2025 will be deemed to be concluded and all approvals in connection with same will expire if the developer fails to secure all necessary Plan approval signatures on behalf of the City within 1 year following the date on which the By-law is enacted, unless the developer applies for an extension of time before the expiration of the 1 year period and Council approves the extension.
11. That the variance order shall come into force and effect upon the coming into force and effect of the zoning by-law for the subject land under File DASZ 49/2025.
12. That all outstanding taxes, including local improvement taxes be paid pursuant to subsection 259(1) of The City of Winnipeg Charter.
13. That the Proper Officers of the City be authorized to do all things necessary to implement the intent of the foregoing.

The Assiniboia Community Committee provided the following supporting reasons for its recommendation:

1. The Waverley West Town Centre plan area was created in 2010; a lot has changed in the world from the standpoint of the need for increased housing 16 years later.
2. So because of that, I'm supportive of the recommendations that the Public Service is bringing forward.

**Objections under  
the Charter:**

Total number of valid objections as per section 125(2) – 0

In accordance with section 236.1(1), the threshold for sufficient objection has not been met.

**Exhibits Filed:**

1. Application dated December 3, 2025
2. Notification of Public Hearing dated January 7, 2026
3. Letter of authorization dated September 17, 2025 from The District at Bridgwater Inc. to MMP Architects (Aaron Simoes)
4. Surveyor's Building Location Certificate and sketch dated March 4, 2021
5. Surveyor's Partial Building Location Certificate and sketch dated October 11, 2023
6. Surveyor's Partial Building Location Certificate and sketch dated April 14, 2025
7. Caveats 4174098/1, 4174099/1
8. Surveyor's Sketch
9. Plans (14 pages)
10. Report from the Urban Planning Division dated April 1, 2026
11. Inspection Report
12. Communication dated April 13, 2026, from Aaron Simoes in support of the application
13. Recording of Representations

**REPRESENTATIONS:**

**In Support:**

Melissa Neirinck  
Aaron Simoes  
Jaime Henao

**In Opposition:**

Nil

**For Information:**

Nil

For the City:

- R. Galston, Urban Planner, Planning, Property and Development Department
- S. Klassen, Planner, Planning, Property and Development Department
- K. Kowalyk, Land Development Engineer, Planning, Property and Development Department
- A. McKinnon, Planner, Planning, Property and Development Department
- D. Villamor, Real Property Officer, Planning, Property and Development Department

## ADMINISTRATIVE REPORT

- Title:** DASZ 49/2025 – 355-415 Centre Street
- Issue:** For consideration at the public hearing for a subdivision and rezoning to create two (2) lots and rezone proposed Lot 1 to the “CMU” Commercial Mixed Use District to allow a mixed-use residential development with 142 dwelling units.
- Critical Path:** Assiniboia Community Committee → Standing Policy Committee on Property and Development, Heritage and Downtown Development → Executive Policy Committee → Council as per the Development Procedures By-law and *The City of Winnipeg Charter*.

## AUTHORIZATION

| Author          | Department Head | CFO | CAO |
|-----------------|-----------------|-----|-----|
| R. Galston, MCP | n/a             | n/a |     |

## RECOMMENDATIONS

1. That the subdivision proposed under Development Application No. DASZ 49/2025 be approved for preparation as a plan of subdivision (the “Plan”) by a Manitoba Land Surveyor for registration in the Winnipeg Land Titles Office in accordance with the proposed by-law attached as Appendix “A” to this report and as shown on the map dated April 1, 2026 and attached as Schedule “B” to this report, with such minor changes as may be required, subject to the developer executing a cross-access agreement in accordance with Section II of the report of the Administrative Coordinating Group dated March 30, 2026 and attached as Appendix “B” to this Report.
2. That the Winnipeg Zoning By-law No. 200/2006 be amended by rezoning the subject land to an “CMU” Commercial Mixed Use District in accordance with the proposed by-law attached as Appendix “A” to this report and as shown on the map dated April 1, 2026, and attached as Schedule “B” to this report.
3. That, in lieu of the dedication of land, the developer shall provide a cash payment representing ten percent (10%) of the Planned Area value of Development Application No. DASZ 49/2025 (the “Dedication Fee”), as determined by the Director of Planning, Property and Development.
4. That, upon instruction from the Director of Planning, Property and Development, the Director of Legal Services/City Solicitor prepare a by-law in accordance with recommendations 1 and 2 (the “By-law”) and bring same directly to Council by way of communication for first reading.

5. That upon instruction from the Director of Planning, Property and Development that the Developer has submitted the Plan in accordance with recommendation 1 and has paid the Dedication Fee and all other associated ancillary fees (the “Fees”), and subject to s. 236.1 of The City of Winnipeg Charter, the Director of Legal Services/City Solicitor be directed to return the By-law directly to Council by way of communication for second and third reading.
6. That Development Application No. DASZ 49/2025 will be deemed to be concluded and all approvals in connection with same will expire if the developer has not submitted the Plan and paid the Fees within 2 years following the date on which Council gives first reading to the By-law, unless the developer applies for an extension of time before the expiration of that 2 year period and Council approves the extension.
7. That the subdivision section of the By-law will come into force when the Plan is registered in the Winnipeg Land Titles Office.
8. That the zoning section of the By-law will come into force when the Plan is registered in the Winnipeg Land Titles Office.
9. That the By-law will be repealed without coming into force 1 year after the date it is enacted if the Plan is not registered in accordance with recommendation 6 unless the developer applies for an extension of time before the expiration of the 1 year period and Council approves the extension.
10. That Development Application No. DASZ 49/2025 will be deemed to be concluded and all approvals in connection with same will expire if the developer fails to secure all necessary Plan approval signatures on behalf of the City within 1 year following the date on which the By-law is enacted, unless the developer applies for an extension of time before the expiration of the 1 year period and Council approves the extension.
11. That the variance order shall come into force and effect upon the coming into force and effect of the zoning by-law for the subject land under File DASZ 49/2025.
12. That all outstanding taxes, including local improvement taxes be paid pursuant to subsection 259(1) of The City of Winnipeg Charter.
13. That the proper officers of the City be authorized to do all things necessary to implement the intent of the foregoing.

#### **REASON FOR THE REPORT**

- Subdivision and Rezoning applications require a public hearing as per the *Development Procedures By-law* and *The City of Winnipeg Charter*.
- The Report is being submitted for the Committee’s consideration of the development application at the public hearing.

#### **IMPLICATIONS OF THE RECOMMENDATIONS**

- If the recommendations of the Urban Planning Division are concurred in, the subject property may be subdivided and rezoned consistent with the map provided in Schedule “B” of this report.

## CONSULTATION

In preparing this Report there was consultation with: N/A

## OURWINNIPEG POLICY ALIGNMENT

### 6.16 Established Neighbourhoods

*“Designate Established Neighbourhoods within the Urban Structure, representing lands that will accommodate additional growth in a context-sensitive manner, while promoting the efficient use of land, cost-effective municipal servicing, enhanced housing choice and affordability, and conservation of green infrastructure and heritage resources and districts, as defined in Complete Communities.”*

## WINNIPEG CLIMATE ACTION PLAN ALIGNMENT

### Strategic Opportunity #4: Facilitate Compact, Complete Development and Increase Density

- **Key Direction 4.1:** *Increase strategic infill development that provides access to and capitalizes on existing and planned corridors with frequent transit service*

## WINNIPEG POVERTY REDUCTION STRATEGY ALIGNMENT

Consideration was given as to whether this report connects to any of the specific Goals and Objectives in the PRS and it was determined that the PRS is not applicable to this specific report.

## HISTORY

NA

## SUBMITTED BY

|             |                                    |
|-------------|------------------------------------|
| Department  | Planning, Property and Development |
| Division    | Urban Planning                     |
| Prepared by | Robert Galston, MCP                |
| Date:       | April 1, 2026                      |
| File No.    | DASZ 49/2025                       |

### List of Schedules and Attachments

|            |                                                                            |
|------------|----------------------------------------------------------------------------|
| Schedule A | Planning Discussion                                                        |
| Schedule B | File No. DASZ 49/2025, Assiniboia Community Committee, dated April 1, 2026 |
| Appendix A | Proposed By-law                                                            |

Appendix B


Report of the Administrative Coordinating Group Re: Proposed  
Subdivision and Rezoning of Land Located at 355-415 Centre Street,  
March 30, 2026

## **SCHEDULE 'A'**

**DATE:** April 1, 2026  
**FILE:** **DASZ 49/2025**  
**RELATED FILES:** SPA 7/2025; DAV 25-225383/D  
**COMMUNITY:** Assiniboia Community  
**NEIGHBOURHOOD #:** 2.686 (Bridgwater Centre)

**SUBJECT:** For consideration at the public hearing for a subdivision and rezoning to create two (2) lots and rezone proposed Lot 1 to the "CMU" Commercial Mixed Use District to allow a mixed-use residential development with 142 dwelling units.

**LOCATION:** 355-415 Centre Street  
**LEGAL DESCRIPTION:** LOT 2 PLAN 71678

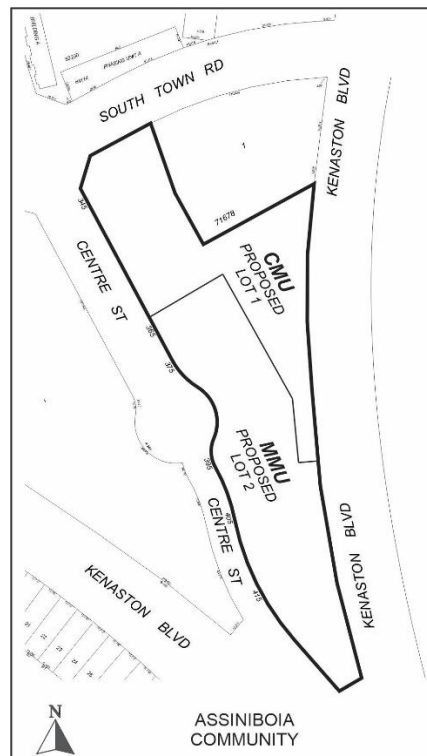

**APPLICANT:** Aaron Simoes (MMP Architects)  
83 Garry Street, Unit 501  
Winnipeg, MB R3C 4J9

**OWNERS:** The District at Bridgwater, Inc.  
120 Donald Street, Unit 7  
Winnipeg, MB R3C 4G2

**RECOMMENDATION:** Approval

**SITE DESCRIPTION**

- The subject lands include one title (5.6 acres) located at the southeastern corner of the intersection of South Town Road, and Centre Street. The parcel is located in the Bridgwater Centre Neighbourhood, within the Waverley West Ward.
- The northern portion of the title area, which is subject to the proposed Secondary Plan amendment (see Figure 1), is currently undeveloped. The southern portion of the affected title contains five existing commercial buildings and surface parking.
- Current Designations and Zoning:
  - *Complete Communities Direction Strategy 2.0*: Established Neighbourhood - Recent Community
  - *Waverley West Town Centre Neighbourhood Area Structure Plan*: Employment Lands Mixed-Use
  - *Winnipeg Zoning By-law 200/2006*: “MMU” Manufacturing – Mixed-Use



Figure 1: Aerial Photo of Subject Site and Surrounding Uses (flown 2024)

## SURROUNDING LAND USE AND ZONING (See Figure 2)

### North:

- The lands adjacent to the north are designated High Density Residential under the *Waverley West Town Centre Neighbourhood Area Structure Plan* and zoned “RMF-L” Residential Multi-Family (Large). A low rise (3.5 stories) multi-family building is located to the north, and a mid-rise multi-family building (7 stories) is located to the northwest.

South:

- The lands adjacent to the South are zoned “MMU” Manufacturing – Mixed-Use and designated Employment Lands Mixed Use under the *Waverley West Town Centre Neighbourhood Area Structure Plan*. They contain 5 existing commercial buildings and accessory parking lots.

East:

- The lot located to the east is currently vacant. The submitted site plan indicates the lot will be developed as an office building with a restaurant on the main floor. The lot is currently zoned MMU and is designated Employment Lands Mixed Use under the *Waverley West Town Centre Neighbourhood Area Structure Plan*.

West:

- A gym facility (Altea Active) and accessory parking lot are located to the west of the subject lands. The property is currently zoned “MMU” Manufacturing – Mixed-Use.
- The northern portion of the property to the west is designated Employment Lands Mixed Use under the *Waverley West Town Centre Neighbourhood Area Structure Plan*. SPA 1/2023 redesignated the southern extent of this property from “Employment Lands Mixed Use” to “Commercial Mixed Use” (amending by-law no. 17/2024).

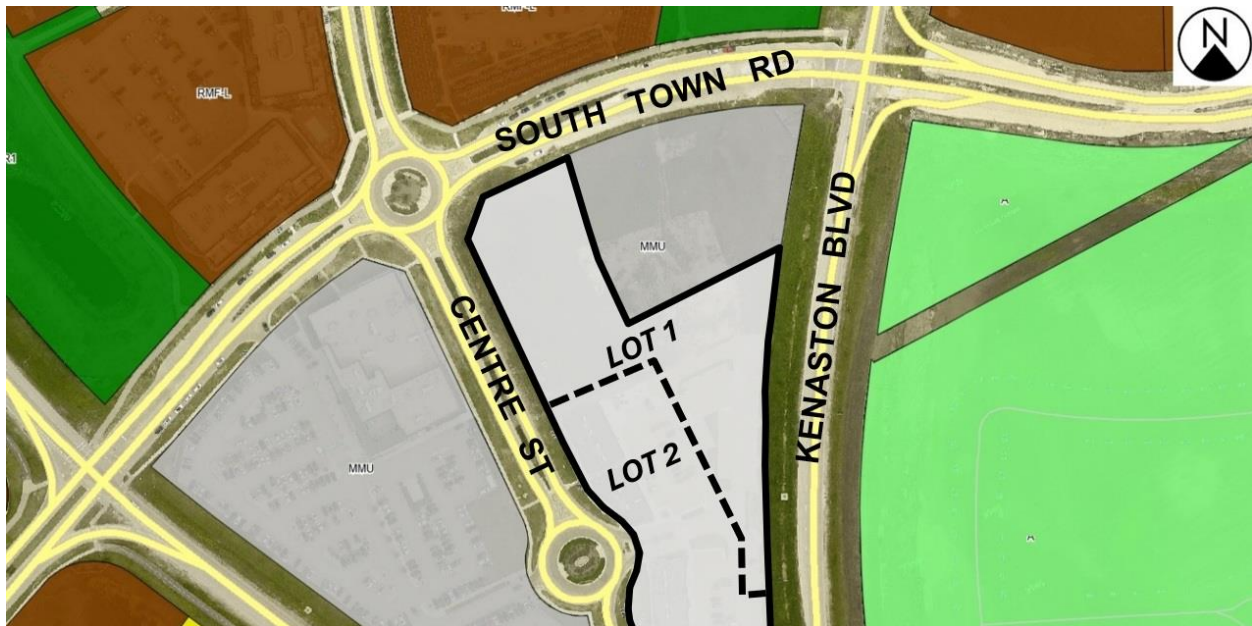


Figure 2: Zoning of the Site and Surrounding Area

## DESCRIPTION OF THE PROPOSED DEVELOPMENT

- The applicant proposes to create two (2) separate lots, Lot 1 and Lot 2, and to rezone the proposed Lot 1 to the “CMU” Commercial Mixed Use district. This is to facilitate the development of a six (6) storey multi-family residential building with commercial uses on the main floor. Greater information on the proposal for each lot is as follows:

### *Proposed Lot 1*

- Proposed Lot 1 is to be approximately 2.65 acres in size.

- The proposed multi-family building will be six (6) storeys tall, with a height of approximately 70 feet to the top of the roof parapet.
- 142 dwelling units are proposed.
- A total of 209 accessory parking stalls are proposed. This is a ratio of 1.47 stalls per dwelling unit, which exceeds the parking requirements of the Winnipeg Zoning By-law for the proposed development, which is 1.2 stalls per unit (for a total of 171 stalls).
- A total of 30 bicycle parking spaces are provided, including 20 indoor spaces. This exceeds the Zoning By-law requirements for bicycle parking, which is 21 spaces.
- Access to proposed Lot 1 is to be taken from an existing bi-directional private approach from Centre Street. Access will be taken through a cross-access agreement with proposed Lot 2.
- No new private approaches are proposed.
- On the ground floor of the proposed building will be commercial retail units with a total floor area of approximately 12,100 square feet.

### *Proposed Lot 2*

- Proposed Lot 2 is to be approximately 2.99 acres in size.
- No new development is proposed on proposed Lot 2. This lot will contain existing commercial uses and accessory parking stalls.
- A total of 153 accessory parking stalls are existing on proposed Lot 2. The Winnipeg Zoning By-law requires a total of 54 stalls on this lot. As such, the parking on proposed Lot 2 exceeds the Winnipeg Zoning By-law requirements.
- Access to proposed Lot 2 is to be taken from a bi-directional private approach from Centre Street.

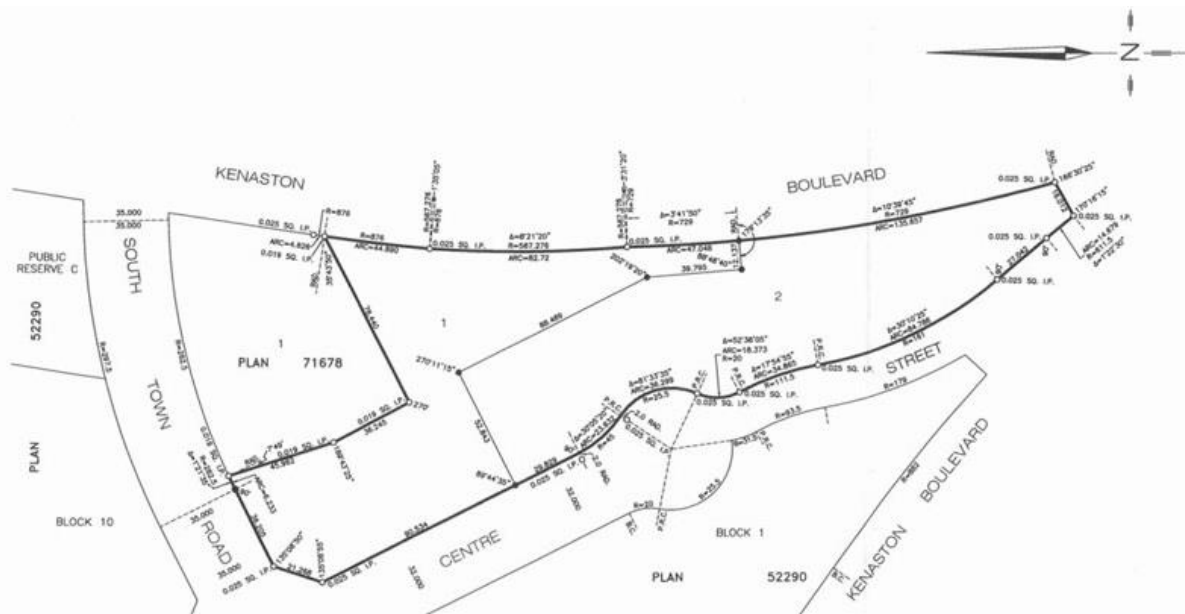


**Figure 3: Plan of Subdivision showing proposed Lots 1 and 2 (submitted by applicant).**

## ASSOCIATED SECONDARY PLAN AMENDMENT AND VARIANCE APPLICATIONS

- The proposed development is subject to an associated Secondary Plan Amendment (SPA) application that proposes to re-designate a portion of the existing title (2.65 acres) from “Employment Lands Mixed Use” to “Commercial Mixed Use” under the *Waverley West Town Centre Area Structure Plan*. Please refer to the Administrative Report under file no. SPA 7/2025 for further information.
- The proposed development is also the subject of an associated Variance (DAV) application concerning proposed building setbacks and parking areas. Please refer to the Administrative Report under file no. DAV 25-225383/D for further information.

## COLLABORATION WITH THE PUBLIC SERVICE:

- The applicant met with staff from the Urban Planning and Design Division in March of 2025 to discuss the proposed development.
- The Public Engagement Summary provided in the application package indicates the applicant consulted with the City of Winnipeg Water and Waste Department regarding servicing capacity.

## PUBLIC ENGAGEMENT

- The Public Engagement Summary provided in the application package indicates that one in-person stakeholder open house was held in March of 2025. Information regarding the event was provided to nearby residents and developers in the area. A copy of the public engagement summary is included in Appendix “C” of associated file no. SPA 7/2025.

## ANALYSIS AND ISSUES

### OURWINNIPEG 2045

- *OurWinnipeg 2045* is the City’s long-range development plan. Per *OurWinnipeg 2045*, the subject site is identified as an Established Neighbourhood – Recent Community. The policy for this area states:

#### *6.16 Established Neighbourhoods*

- *Designate Established Neighbourhoods within the Urban Structure, representing lands that will accommodate additional growth in a context-sensitive manner, while promoting the efficient use of land, cost-effective municipal servicing, enhanced housing choice and affordability, and conservation of green infrastructure and heritage resources and districts, as defined in Complete Communities.*

### COMPLETE COMMUNITIES DIRECTION STRATEGY 2.0

- The *Complete Communities Direction Strategy 2.0* supports *OurWinnipeg 2045*, and has statutory authority as a secondary plan. The strategy guides land use and development in Winnipeg.
- As noted above, the subject property is classified as an Established Neighbourhood – Recent Community under *Complete Communities 2.0*. Key policies for Established Neighbourhoods include:

- 1.1 *Encourage residential development that positively contributes to neighbourhood character while expanding housing options for residents in a manner that is sensitive and complementary to existing development.*
- 1.2 *Increase the population within Established Neighbourhoods to contribute to the physical renewal and revitalization of older neighbourhoods.*
- 1.3 *The subdivision of land or the consolidation of land may occur when it is done in a context-sensitive manner, and only when in compliance with policy section 9.1 of the Strategic Infrastructure and Resources section.*
- 1.4 *Support opportunities for further residential intensification within approximately 400 metres of a rapid transit station, where appropriate and in accordance with the TOD Handbook.*
- 1.5 *In the absence of a secondary plan guiding the local development of an Established Neighbourhood, intensification should be guided by a number of factors to ensure compatible development, including:*
  - a. *Applicable City-endorsed policies or guidelines;*
  - b. *Existing zoning of the property and adjacent properties;*
  - c. *Characteristics of the immediately surrounding built form including building mass, height, lot coverage, setbacks, and layout;*
  - d. *Surrounding uses and their characteristics including residential density and the intensity of commercial and other non-residential uses;*
  - e. *Characteristics of the lot, including whether it is a corner lot, a larger lot than is typical for the neighbourhood, or the shape of the lot;*
  - f. *Proximity to Downtown, Mixed Use Centres, Major Redevelopment Sites and Mixed Use Corridors;*
  - g. *The supporting street network (ex. local, collector, or arterial streets) and the street network's ability to support proposed development;*
  - h. *The supporting transit, pedestrian and active transportation network; and*
  - i. *The supporting water, wastewater, and land drainage infrastructure and capacity to accommodate a proposed development or ability to make the required upgrades necessary to accommodate a proposed development.*

## **Goal 2**

- 2.0 *Design new development in Established Neighbourhoods to a high standard of urban design and construction to ensure new development adds value to public and private urban spaces to create a sense of place and civic pride.*

## **Policies**

### **Building setbacks**

- 2.3 *Encourage, where contextually suitable, the location of multi-family buildings at or near the front and corner side property lines to create a pedestrian orientation that is respectful of the area context. Use setbacks to provide landscaping, front courtyards for individual units or other amenities that support the pedestrian environment, building design and relationship to the street.*

### *Building design*

*2.4 Encourage the use of high-quality, energy efficient, and durable exterior building façade materials.*

*2.5 Encourage a variety of architectural styles.*

*2.6 Encourage building design to include a range of architectural features that create visual interest and positively contribute to the visual aesthetics of the street and neighbourhood.*

### *Pedestrian orientation*

*2.7 Single-family buildings should relate to the street on which they are located through the use of design elements, which may include, but are not limited to, the following:*

- a. Front doors facing the public street;*
- b. Thoughtful window placement;*
- c. Architectural features such as porches, awnings and dormers; and*
- d. A variety of exterior building façade materials.*

*2.9 Buildings with multi unit residential uses should be designed to support pedestrian activity and reinforce the public realm through thoughtful use of architectural features which may include, but are not limited to, the following:*

- a. Window placement that supports passive surveillance;*
- b. Unit entrances with direct access to the street;*
- c. Front porches;*
- d. Balconies;*
- e. Awnings;*
- f. Lighting; and*
- g. Height of primary entrances.*

*2.10 Discourage building designs that orient the back of the building to the street*

*2.11 Multi-family residential or mixed-use buildings that front public streets and contain internal parking areas should provide a main entrance facing the public street.*

### *Massing and scale*

*2.12 New development should respect and complement the existing character of the built form of surrounding properties.*

*2.13 Where appropriate, taller buildings should use step backs and roof design to mitigate negative impacts on adjacent properties and provide a more comfortable pedestrian environment.*

*2.14 Avoid buildings that create long blank walls facing public streets.*

*2.15 Encourage the use of architectural features to articulate building walls in order to mitigate the impact of new building mass.*

### *Parking and loading*

- 2.17 Locate commercial, mixed-use, or multiple family residential parking underground or behind buildings in order to create a more pedestrian-oriented built form. Active uses should be located at grade when these buildings face public streets.*
- 2.18 Strongly discourage locating surface parking lots between streets and building fronts.*
- 2.19 Where motor vehicle parking must be accessed from a front street, it should be effectively screened or incorporated into the building in a manner that positively contributes to the attractiveness of the streetscape.*

### *Site design*

- 2.21 Site design should take cues from the character of the neighbourhood or street and should mitigate the potential for land use conflict with adjacent properties that have different scales, densities and uses. Parking location (motor vehicle and bicycle), vehicular access, servicing elements, building placement and landscaping treatment will be important design elements to ensure context-sensitive design.*
- 2.22 Create or reinforce compact, pedestrian-oriented urban development patterns by ensuring the siting, form and scale of new development has a strong relationship to the street, public spaces and amenities in a way that is consistent with neighbourhood context.*

### *Goal 3*

- 3.0 Ensure all communities provide a diversity of housing options and meet resident life-cycle housing needs.*

### *General policies*

- 3.1 Encourage a variety of housing types and tenures within Established Neighbourhoods to meet life-cycle housing needs and affordability ranges.*
- 3.2 Encourage a mix of types, tenures and unit sizes within residential developments. Make provisions for unit sizes that can accommodate varying family sizes and multi-generational households.*
- 3.3 Increase the supply of affordable housing within Established Neighbourhoods in proximity to commercial amenities, recreational opportunities and frequent transit service.*
- 3.4 Encourage development that incorporates affordable housing to locate close to the Primary Transit Network, rapid transit stations, and Urban Mixed Use Corridors.*
- 3.5 Encourage multi-family residential development to incorporate affordable housing in accordance with Goal 1 and its associated policies outlined in the Housing section of this By-law.*
- 3.6 Encourage new development that incorporates housing types that enable “aging in place” in Established Neighbourhoods.*

## **WAVERLEY WEST TOWN CENTRE NEIGHBOURHOOD AREA STRUCTURE PLAN**

### *Waverley West Town Centre ASP Secondary Plan*

The subject lands are located within the Waverley West Town Centre Secondary Plan Area. The following goals are stated for the plan area:

- 3.2 Planning Goals
  - *Mixed-Use: To provide a mixed-use area that includes multiple uses within buildings and on individual sites.*
  - *Compatibility: To ensure that the range of uses are complementary and compatible through the use of well-designed buildings and public spaces.*
  - *Residential Diversity: To provide a variety of medium and higher density housing options within a mixed-use environment*

The subject property is currently designated “Employment Lands Mixed Use” which is intended to provide local employment opportunities in office and business park style facilities. As prescribed in section 5.2.1, applicable policies include the following:

- 5.2.1(1) *Mixed-use areas may contain a variety of uses including offices, campus-style business parks, and retail uses. Institutional uses may also be provided in this area.*
- 5.2.1(2) *The composition of the mixed-use areas shall be refined and addressed through the zoning applied to the site, as determined appropriate at the Development Application stage.*

The applicant has proposed to redesignate the subject property to “Commercial Mixed Use” which is intended to provide retail, restaurant, residential and office uses along Centre Street. The character of this street is intended to be a pedestrian oriented main street. Applicable policies include the following:

- 5.3.1(1) *Mixed-use areas may contain a variety of uses including general retail, restaurants, offices, clinics and residential uses. Institutional uses may also be provided in this area.*
- 5.3.1(2) *Residential uses or office uses may be located along Centre Street above the first floor of commercial buildings.*
- 5.3.1(3) *The composition of the mixed-use areas shall be refined and addressed through the zoning applied to the site, as determined appropriate at the Development Application stage.*
- 6.2.1 *The design of Commercial Mixed-use areas along Centre Street shall be designed to provide a pedestrian-scaled environment and shall generally be located at or near the front property line. Buildings that have multiple stories may include articulation to maintain an appropriate massing.*
- 6.2.4 *Parking for the mixed-use sites along Centre Street shall generally be provided at the rear of the building or gaps between buildings and shall be accessed from adjacent local streets. In order to maintain an active street presence on Centre Street, at least one entrance must be provided on Centre Street*

#### SUBDIVISION

- As noted above, subdivision is required in order to create two (2) separate lots, Lot 1 and Lot 2. Please refer to Figure 3, above.

#### REZONING

- As noted above, the subject site is currently zoned “MMU” Manufacturing Mixed Use. The applicant is proposing to rezone the proposed Lot 1 to the “CMU” Commercial Mixed Use district. The “CMU” district is intended to accommodate community-serving mixed

use development at a higher scale than is appropriate for neighbourhood locations. The “CMU” district is intended for use in Community and Regional Mixed Use Centres or Community and Regional Mixed Use Corridors.

- The district is intended to include attractive commercial, institutional, recreational, and service facilities needed to support the surrounding neighbourhoods and the community at-large. Although the area, site or building should have a predominantly commercial character, multi-family housing may be incorporated within the district, and development should facilitate pedestrian connection between residential and non-residential uses.
- The dimensional standards for multi-family residential structures in the “CMU” districts are the same standards as those for the “RMF-M” Residential Multi-Family (Medium) districts.
- Specifically, these dimensional standards are outlined in Table 1, below:

**Table 1: Dimensional standards for RFM-M zoning districts**

|                                         | <b>RMF-M (applies to residential uses in the CMU district)</b>           |
|-----------------------------------------|--------------------------------------------------------------------------|
| <b>Min. lot size</b>                    | 9,000 square feet                                                        |
| <b>Min. lot area per dwelling</b>       | 800 square feet                                                          |
| <b>Min. front yard</b>                  | 25 feet                                                                  |
| <b>Min. rear yard</b>                   | 25 feet                                                                  |
| <b>Min. interior side yard</b>          | 8 feet, plus an additional 2 feet for each storey above the ground floor |
| <b>Min. exterior (corner side yard)</b> | 20 feet                                                                  |
| <b>Max. building height</b>             | 70 feet                                                                  |

- As noted above, the proposed multi-family development on Lot 1 requires Variances to the dimensional standards of the Winnipeg Zoning By-law. These Variances are for the front yard building setback, side yard setbacks, insufficient landscaping, and vehicular access through a cross-access agreement.
- Please refer to the associated file no. DAV 25-225383/D for further discussion of these Variances.

## CONSISTENCY WITH SECONDARY PLANS AND COMPATIBILITY WITH THE SURROUNDING AREA

### *Consistency with Complete Communities 2.0*

- As noted above, the subject property is located in the Established Neighbourhood – Recent Communities policy area under the *Complete Communities Direction Strategy 2.0* (CCDS 2.0).
- CCDS 2.0 policies encourage residential development within Established Neighbourhoods where it will enhance neighbourhood character and expand housing options in a sensitive and complementary manner. In Recent Communities, residential intensification is typically directed to sites along collector and arterial roads. Vertical

mixed-use development is also encouraged, especially in areas that are well-served by transit and nearby commercial amenities.

- The proposed subdivision and rezoning is consistent with this policy direction. The proposed mixed-use building is compatible in scale and form with surrounding development, which includes high-density multi-family residential, commercial, and recreational uses. The site is located at the intersection of two collector roads (Centre Street and South Town Road) and is bound to the west by Kenaston Boulevard which is an arterial roadway.

#### *Consistency with the Waverley West Town Centre Neighbourhood Area Structure Plan*

- The subject property's current "Employment Land Mixed Use" designation allows for a range of uses, including offices, business parks, retail, and institutional uses, but does not accommodate residential uses. The proposed redesignation to "Commercial Mixed Use" would permit the establishment of a residential use on the property.
- The applicant proposes to amend the *Waverley West Town Centre Neighbourhood Area Structure Plan* be amended to allow residential uses on proposed Lot 1. Please refer to file no. SPA 7/2025 for further discussion of this amendment.
- The design of the proposed development appears consistent with design policies in the *Waverley West Town Centre Secondary Plan* which encourage locating buildings near the front property line, locating parking to the rear, and the use of articulation in building design to maintain a pedestrian scaled environment.
- Further, the site is adjacent to established transit routes and commercial services, and the proposal includes ground-floor commercial space. This is consistent with the goals of the *Waverley West Town Centre Secondary Plan*, which encourages the development of a mixed-use area, and the provision of a range of medium and higher-density housing options.

#### *Consistency with the Surrounding Areas*

- The multi-family development proposed for Lot 1 will have 142 dwelling units on a site. With a total site area of 115,504 square feet, this equates to a lot area per dwelling unit of 813 square feet per dwelling unit.
- As noted above the height of the proposed building on Lot 1 is approximately 70 feet, which is the maximum height permitted for residential structures in the "CMU" Commercial Mixed Use zoning district.
- This density and building height is generally consistent with other residential developments along Centre Street in the near vicinity.
- Examples include:
  - 300 Centre Street – 7 storeys and 218 units;
  - 0 Centre Street – 6 storeys and 155 units;
  - 15 Cooper's Town Road – 6 storeys and 149 units.
- It should be noted that Variances are required for front and side yard building setbacks on proposed Lot 1. These include:
  - A front yard of 16 feet (along Centre Street) instead of the required minimum 25 feet;

- A corner side yard setback of 12.25 feet (along South Town Road) instead of 20 feet;
- A south side yard setback of 11.5 feet (interior) instead of 18 feet.
- Please refer to the Administrative Report for associated file no. DAV 25-225383/D for more information on these Variances.

#### *Transit Service*

- Under the *Transit Master Plan's* Long Term Network Plan, the Primary Transit Network would be expanded to service Waverley West, with a frequent route (O) proposed to run down Centre Street. The proposed frequent route would provide transit service every 10-15 minutes.
- The subject site is located within 125 metres (410 feet) of eastbound and west stops on South Town Road. These stops are serviced by transit routes 678, which have regular weekday service and feeds into the Southwest Rapid Transit Corridor and to the University of Manitoba's Fort Garry campus.
- The subject site is located within 540 metres (1,772 feet) of northbound and southbound stops on Bison Drive which are serviced by route 74 Kenaston-Keewatin, which has regular daily service that connects to the Southwest Rapid Transit Corridor, the University of Manitoba's Fort Garry campus, Polo Park, and Seasons of Tuxedo retail area.
- The site is also currently served by transit service in off-peak hours under on-request area 111 – Waverley West. Within this on-request area, daily transit service is provided when a trip is booked through Winnipeg Transit. Typically, an on-request bus will arrive between 10 and 20 minutes from the time a trip is booked. This on-request service provides rides to other points within the Waverley West, Waverley Heights, and St. Norbert neighbourhoods, including the Victoria Hospital, Pembina Highway and the Markham and Chancellor stations of the Southwest Rapid Transit Corridor.
- Further information on these transit routes is shown in the following table:

**Table 2: Transit Service within 540 metres of subject site:**

| ROUTE                   | DAYS        | TIMES                                                                           | FREQUENCY                                     |
|-------------------------|-------------|---------------------------------------------------------------------------------|-----------------------------------------------|
| <b>678</b>              | Mon – Fri   | 5:14 AM – 7:09 PM                                                               | 30 mins                                       |
| <b>111 (On-Request)</b> | 7 days/week | 7:05 PM – 10:15 PM (M-F)<br>6:45 AM – 9:45 PM (Sat)<br>7:00 AM – 9:30 PM (Sun)  | 10-20 mins from time of request (7 days/week) |
| <b>74</b>               | 7 days/week | 5:16 AM – 10:56 PM (M-F)<br>5:20 AM – 10:37 PM (Sat)<br>6:46 AM – 9:31 PM (Sun) | 10 – 30 mins                                  |

- Under the *Winnipeg Transit Master Plan*, transit service is expected to remain at this location. This level of transit service helps support the rezoning to the “RMF-M” district, given that the proposed development meets the parking requirements of the Winnipeg Zoning By-law.

## PLAN APPROVAL

- Plan Approval by the Director of Planning, Property and Development and by the Assiniboia Community Committee is required for any new development under the Zoning Agreement for file no. DASZ 4/2010. As such, final design plans must be approved before permits can be issued.

## CONDITIONS OF APPROVAL

### *Cross-Access Agreement*

- The Winnipeg Public Service recommends that the developer execute a cross-access agreement between the proposed lots, in accordance with the recommended conditions in Section II of the Report of the Administrative Coordinating Group (ACG), which is attached to this report as Appendix “B.” Please refer to Appendix “B” for further information.

### *Land Dedication*

- As a condition of rezoning or subdivision of a parcel of land, a developer is required to contribute a portion of the land to be developed to the City of Winnipeg for parks purposes. The amount of land is not less than 10 percent. With respect to this application, the Public Service is recommending the developer provide ‘cash in lieu’ as determined by the Planning, Property and Development Department.

## RECOMMENDATION


The Urban Planning Division recommends **approval** of the subdivision and rezoning to the “RMF-L” district for the following reasons:

- The proposal is consistent with *OurWinnipeg 2045*, in that it is new growth designed to be compatible with the surrounding area, promoting efficient use of land and municipal services and provides enhanced housing choices in the neighbourhood.
- The proposal is consistent with *Complete Communities Direction Strategy 2.0*, in that it adds to the mix of housing types at a scale appropriate for the subject site.
- The proposal is consistent with design policies in the *Waverley West Town Neighbourhood Area Structure Plan*, which supports mixed use development that is oriented to the public street.
- The proposal is designed in a manner that is sensitive to the surrounding context, in terms of building setbacks and massing.
- The existing Zoning Agreement pertaining to the land will ensure final design details can be reviewed by the Assiniboia Community Committee and the Director of Planning, Property and Development, including final cladding materials, landscape details, setbacks, drive aisles, etc.


This Report Submitted by:  
Planning, Property and Development Department  
Urban Planning Division

Report Prepared by: Robert Galston, MCP  
PPD File #: DASZ 49/2025


**Schedule “B” for File DASZ 49/2025, Assiniboia Community Committee, dated April 1, 2026**

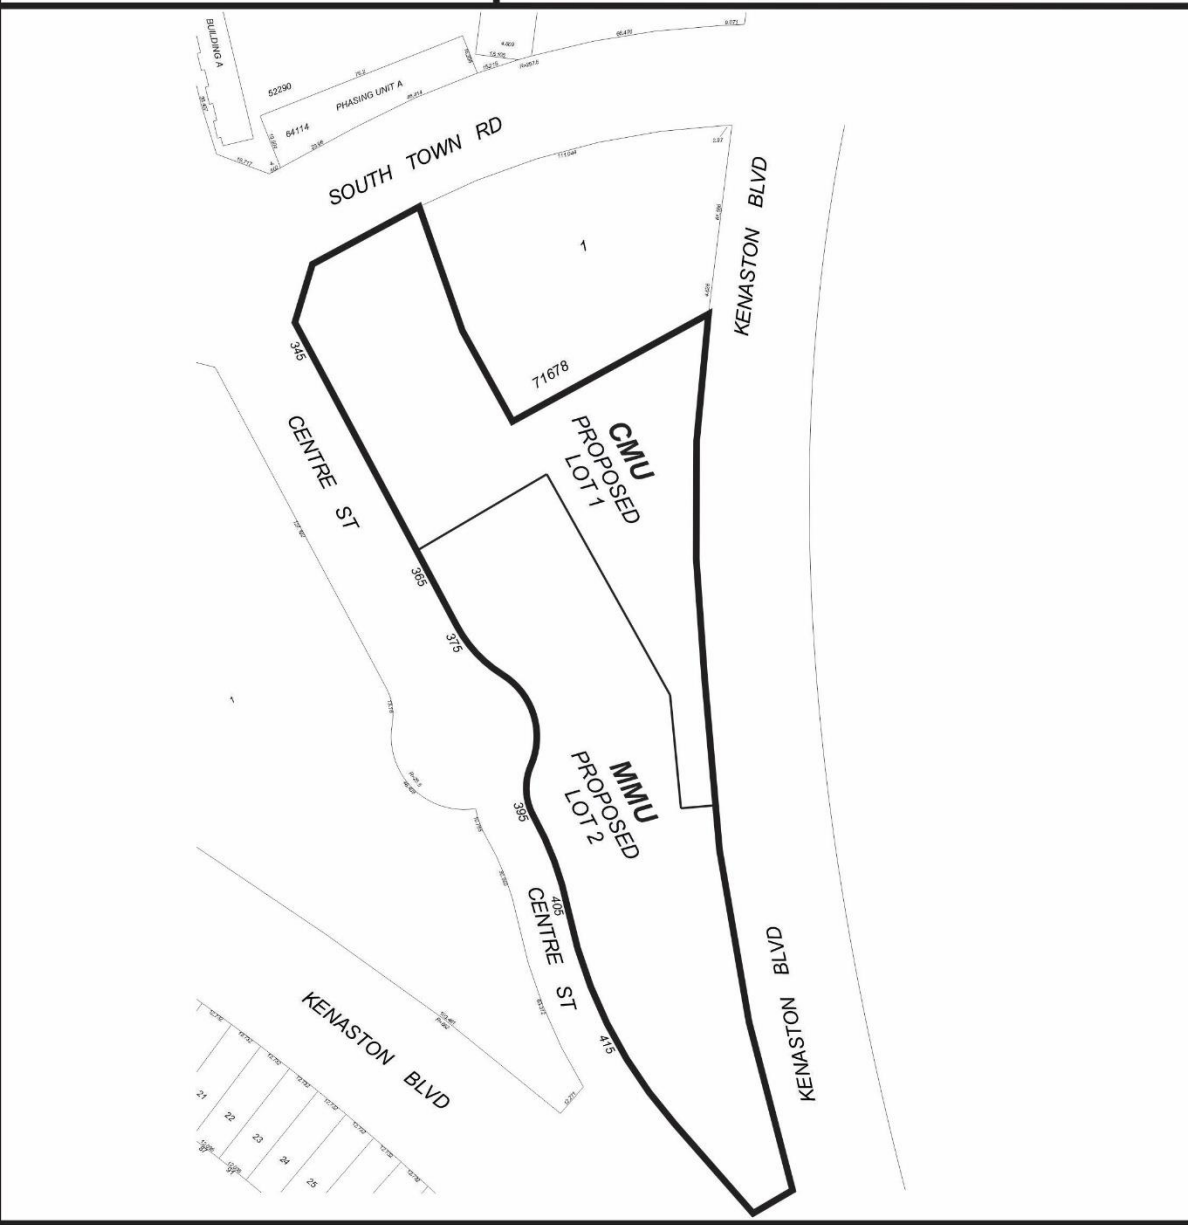
|                                                                                                |  |   |
|------------------------------------------------------------------------------------------------|--|---|
| By-Law No. _____                                                                               |  | File No. <b>DASZ 49/2025</b>   |
| Atlas Sheet No. <b>M10B3</b>                                                                   |  | <b>Explanation</b><br>An application for the approval of the plan of subdivision shown outlined below and for a proposed zoning change to By-law No. 200/2006 by rezoning the land located at 345 – 415 Centre Street from "MMU" MANUFACTURING MIXED USE DISTRICT to an "CMU" COMMERCIAL MIXED USE DISTRICT to allow for the construction of a mixed use commercial and multi-family residential building development. |
| <div><div><div><div></div><div>N</div></div></div><div><b>ASSINIBOIA COMMUNITY</b></div></div> |  |   |
|             |  |   |
| THIRD READING : _____                                                                          |  | EFFECTIVE DATE : _____   |
| ZONING AGREEMENT : YES <input type="checkbox"/> NO <input type="checkbox"/>                    |  | CAVEAT No. _____   |


# Exhibit “9” referred to in File DASZ 49/2025

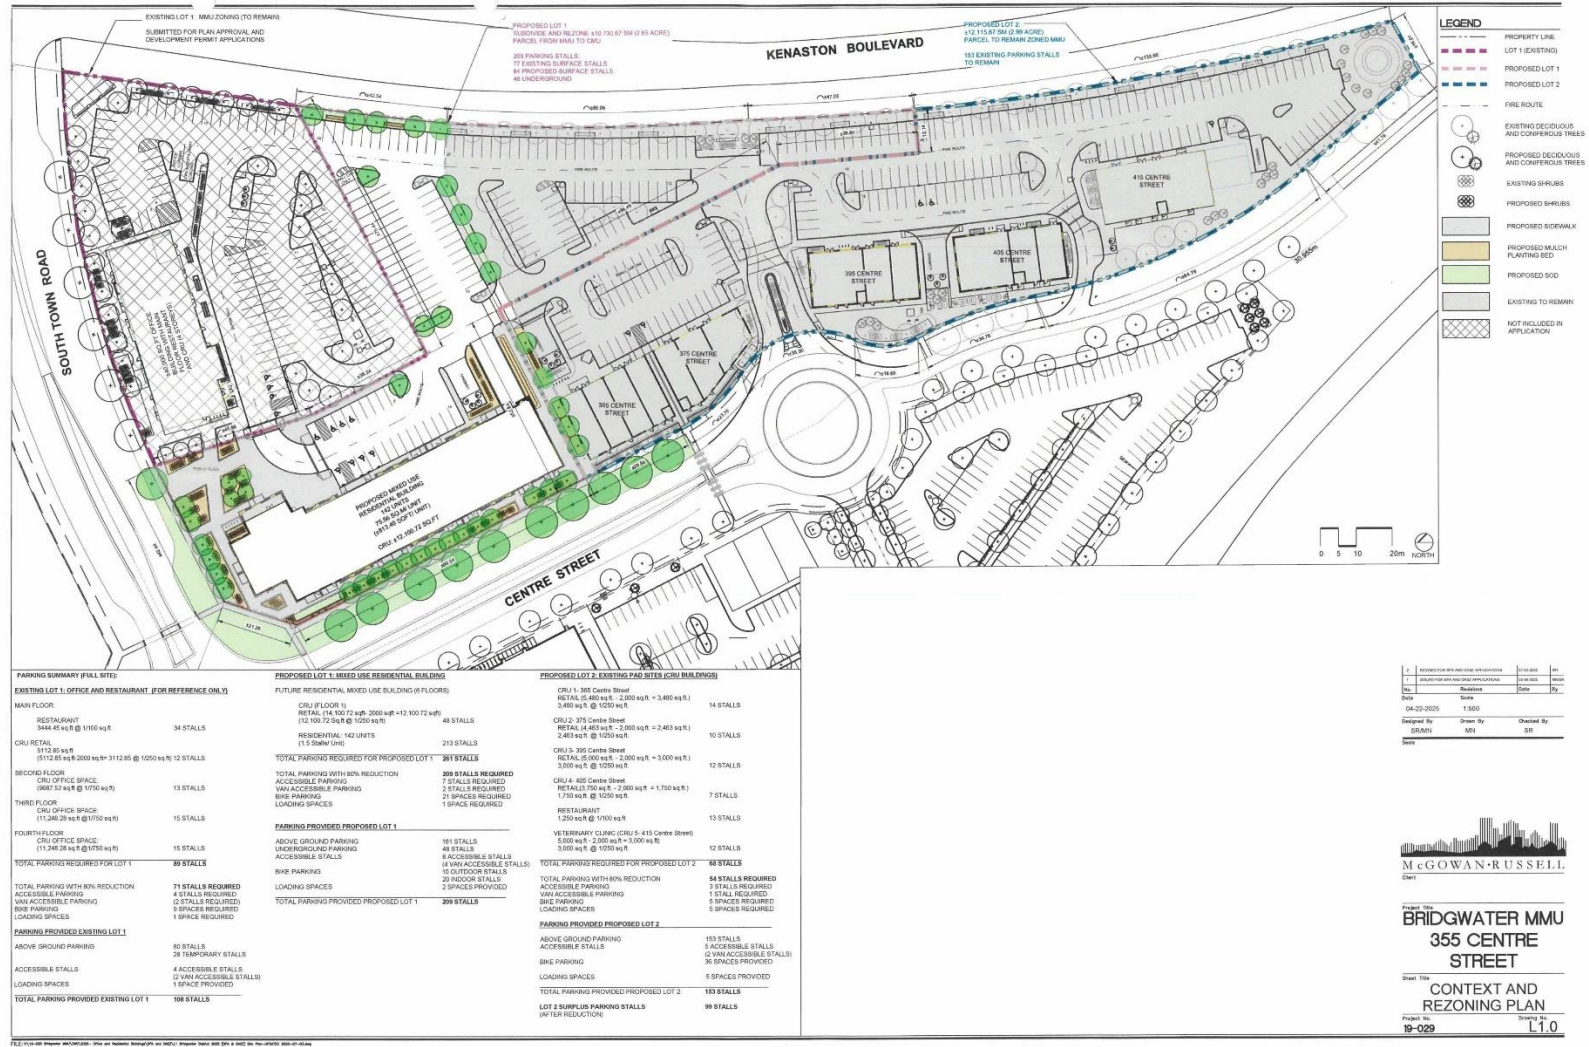





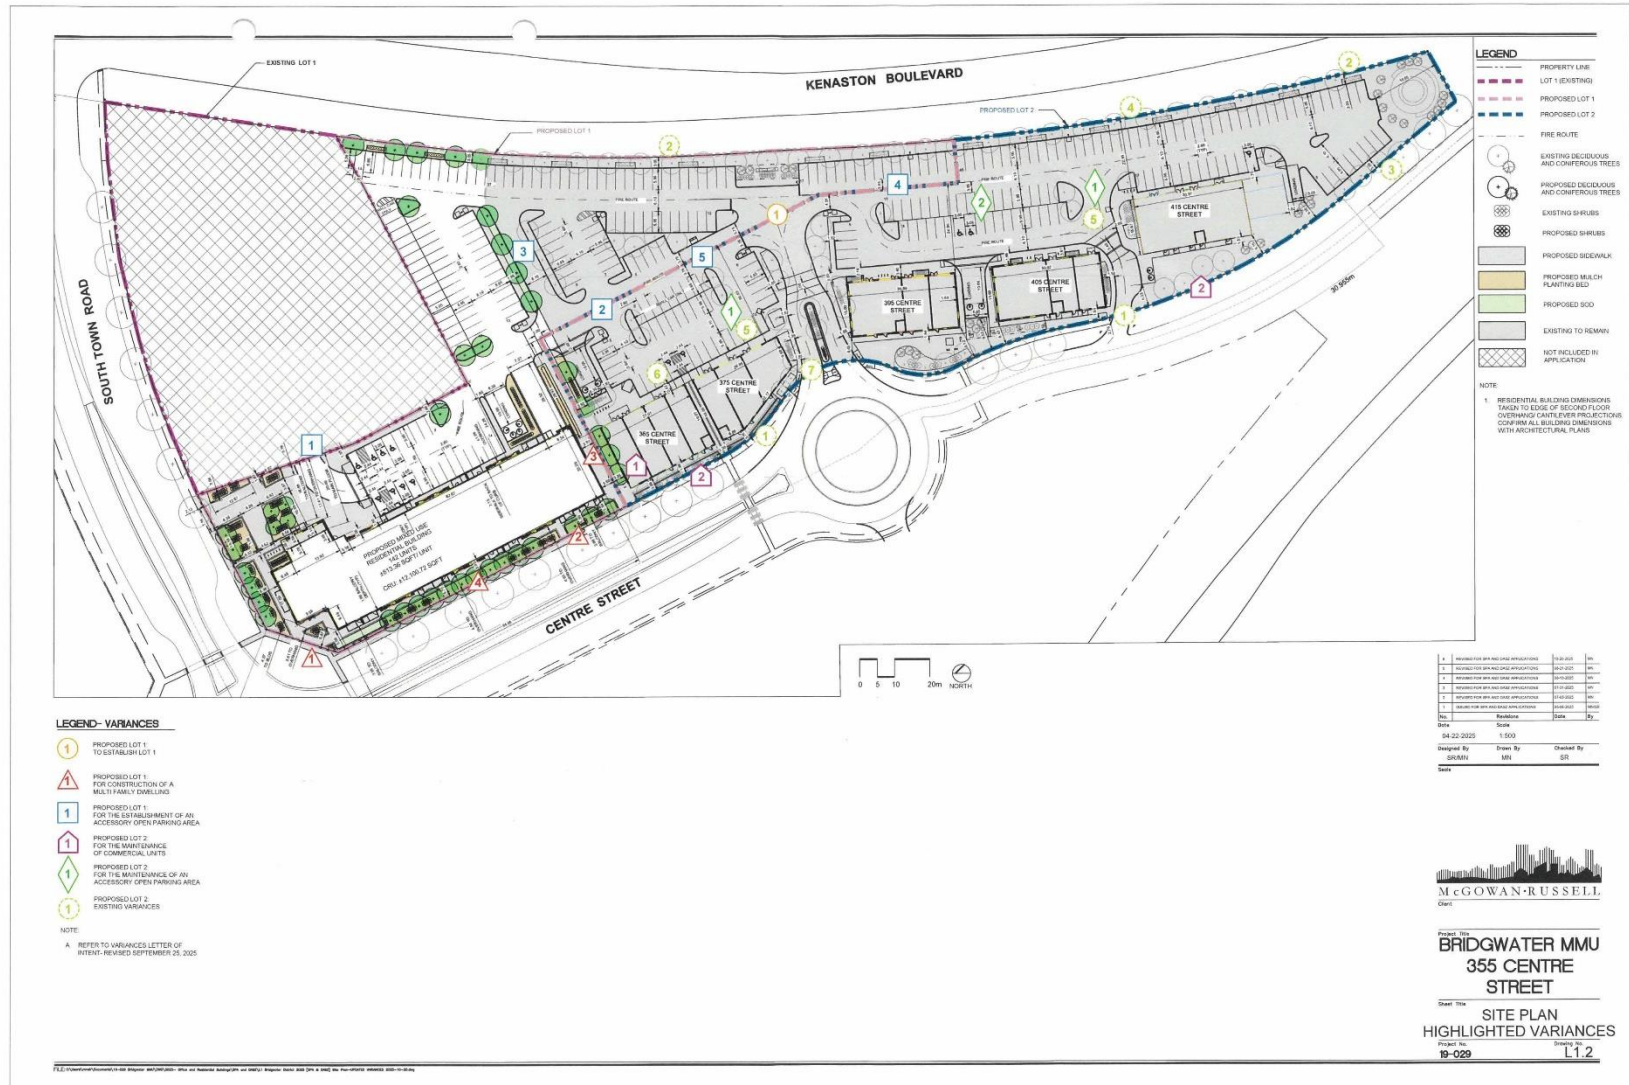


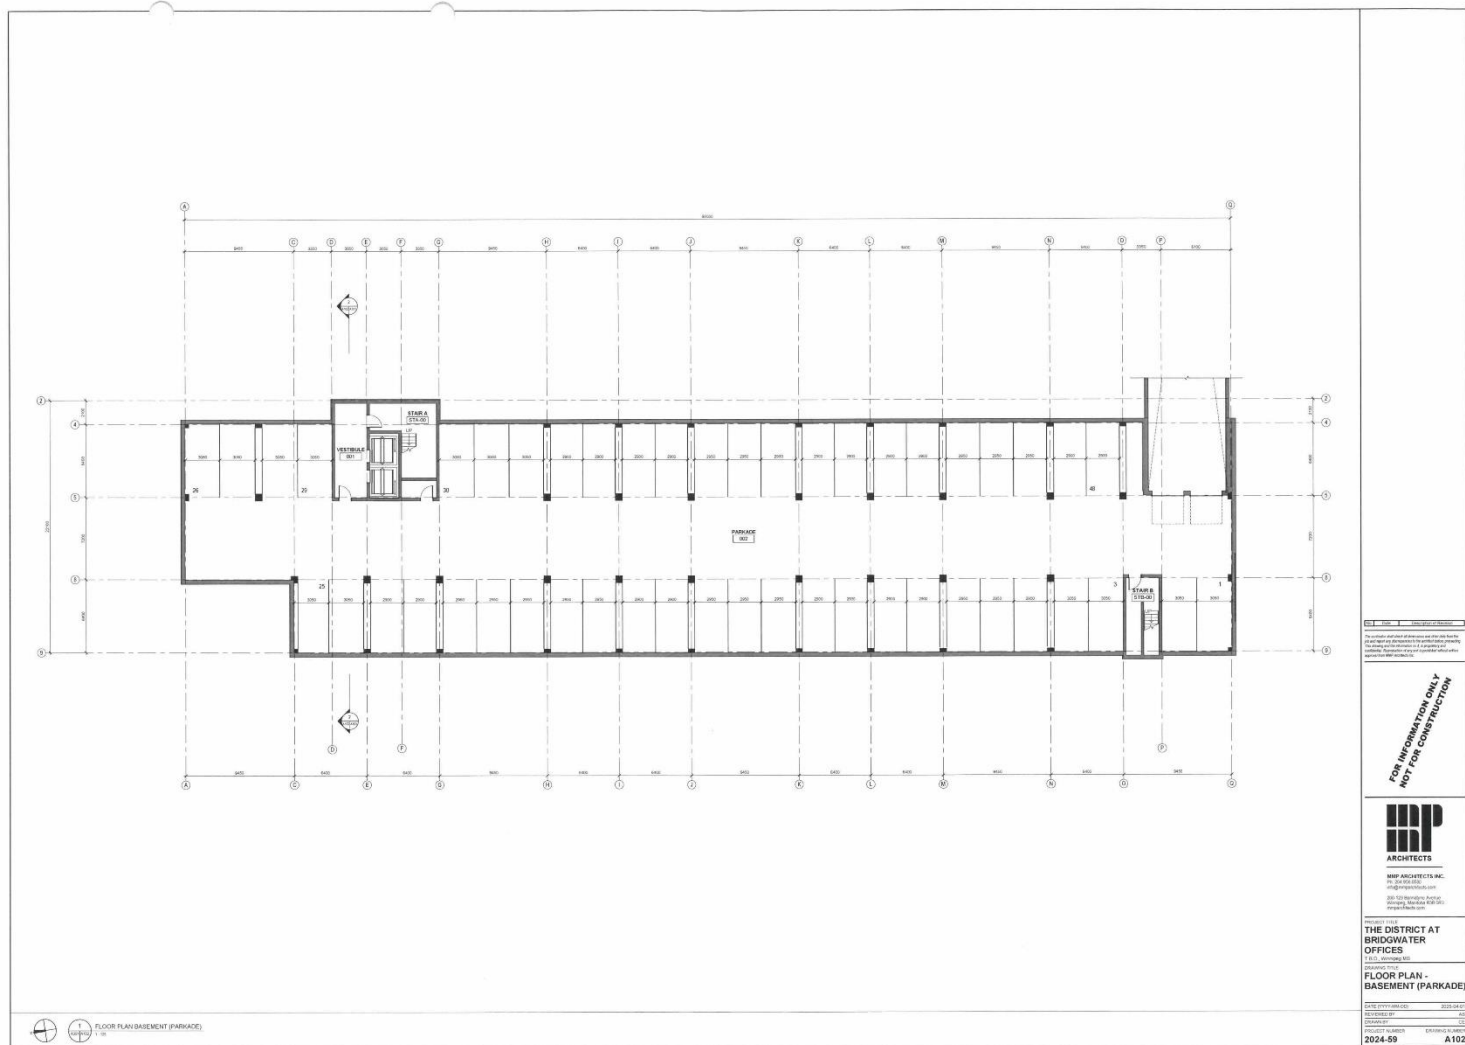

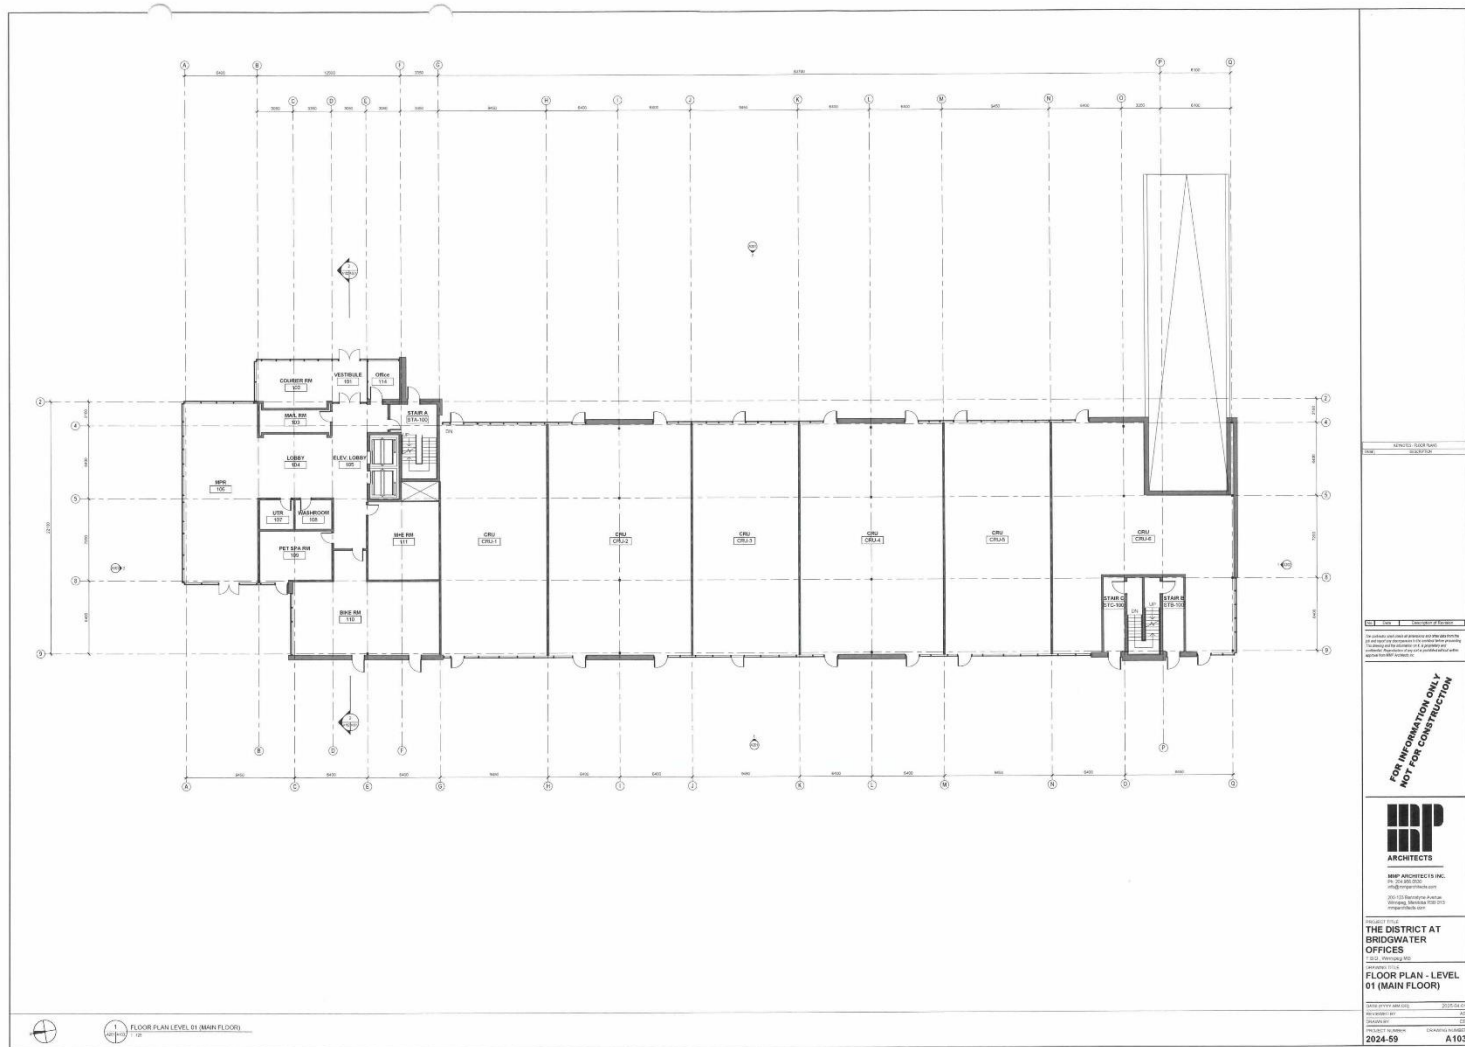

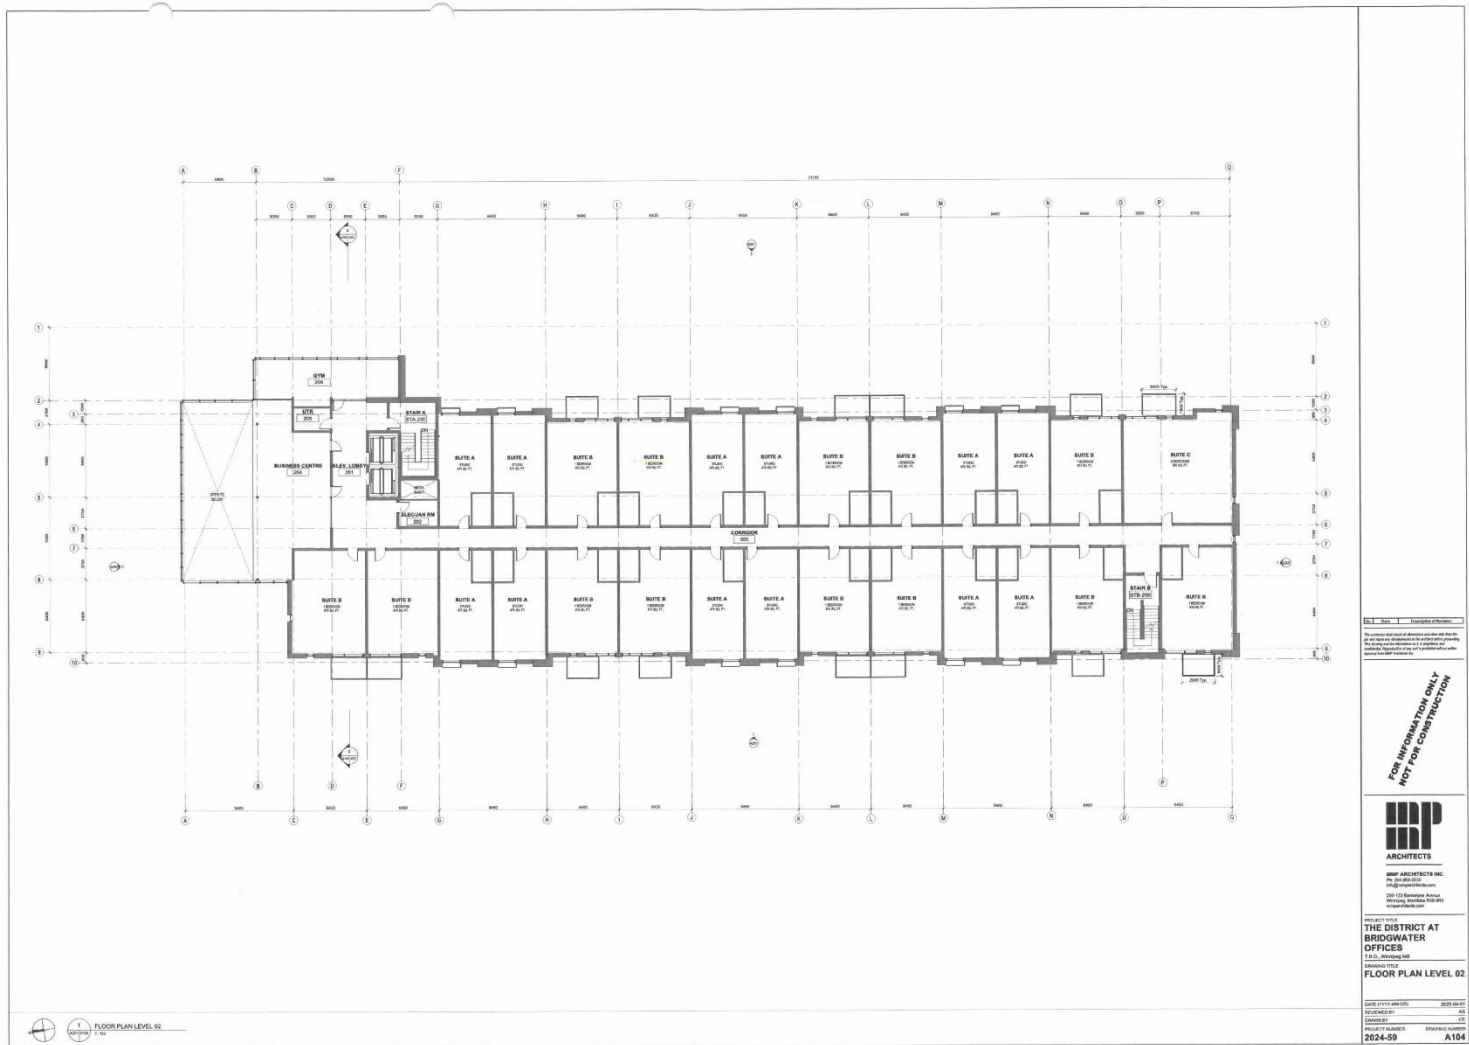

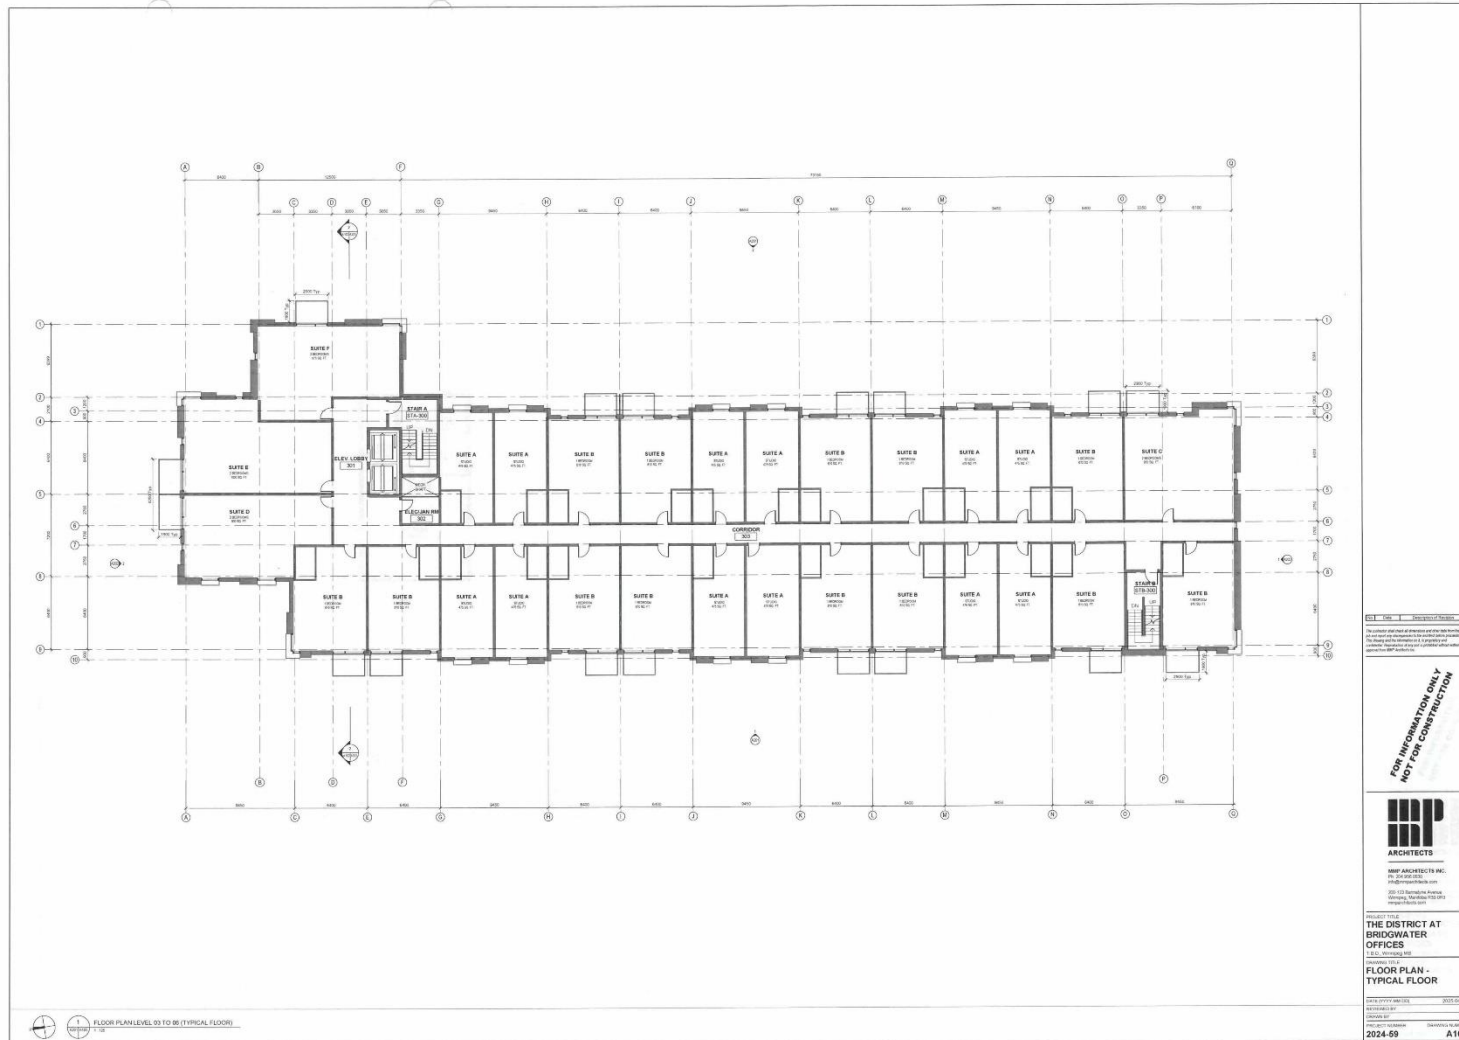

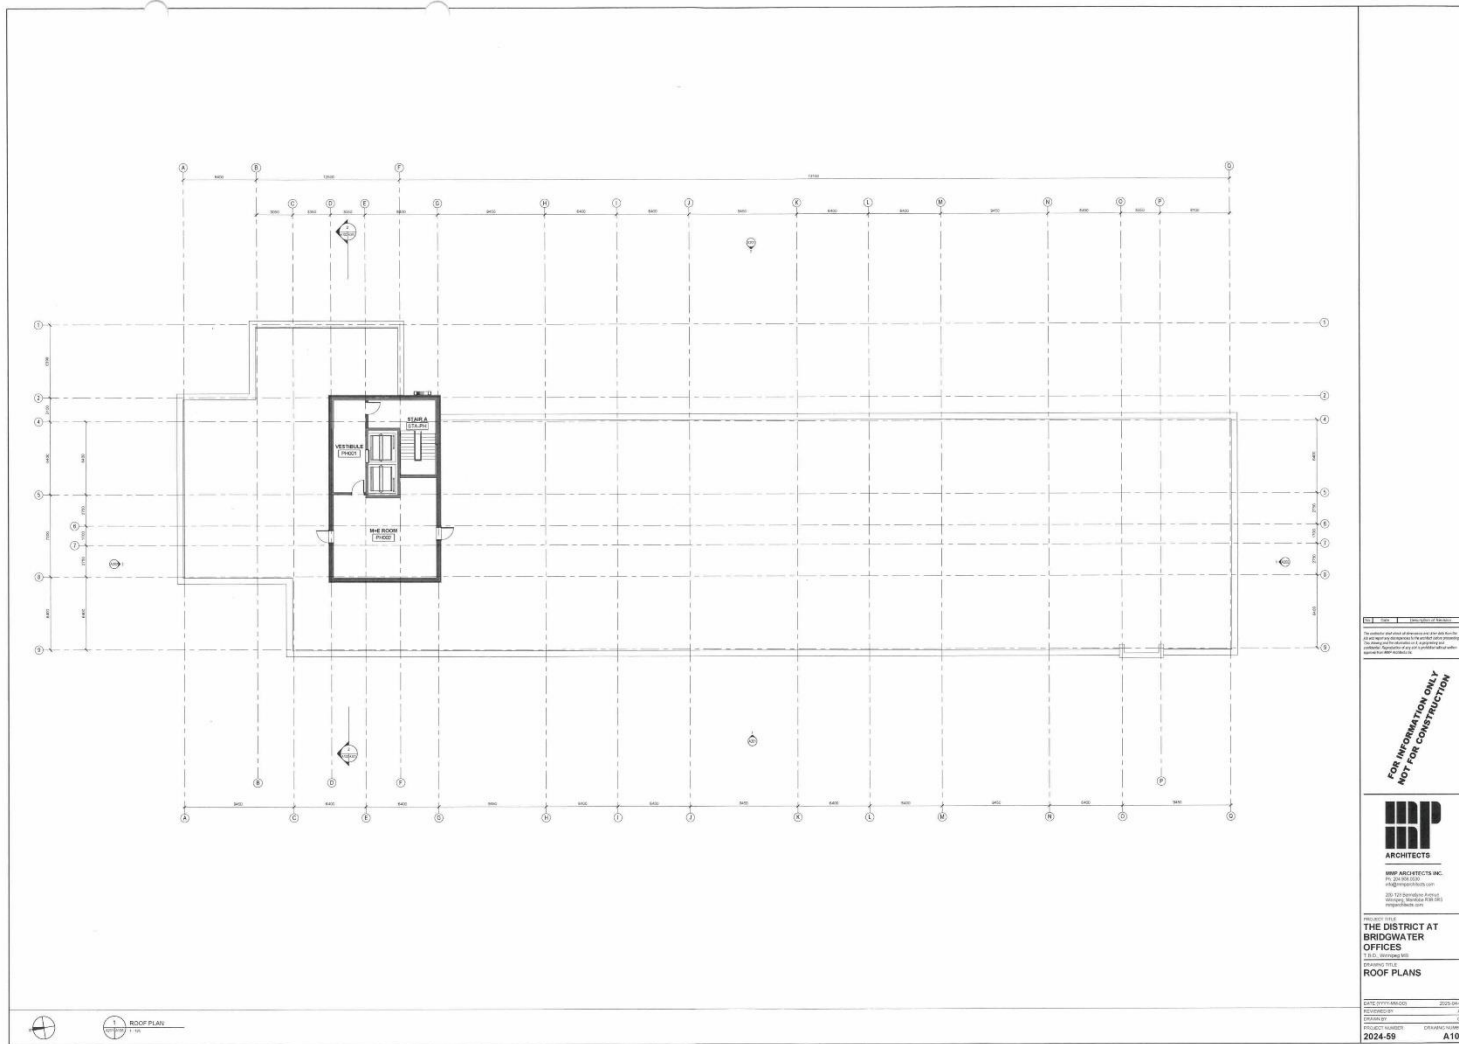



**SCHEDULE SYMBOLS**

| SYMBOL | DESCRIPTION    |
|--------|----------------|
| 1      | 10.0 ROOF      |
| 2      | 10.0 ROOF INC. |
| 3      | 10.0 LEVEL 5   |
| 4      | 10.0 LEVEL 4   |
| 5      | 10.0 LEVEL 3   |
| 6      | 10.0 LEVEL 2   |
| 7      | 10.0 LEVEL 1   |

FOR INFORMATION ONLY  
NOT FOR CONSTRUCTION



**IMP ARCHITECTS**  
IMP ARCHITECTS INC.  
1000 15th Avenue East  
Suite 1000  
Boulder, Colorado 80501  
781.444.4444  
www.imparchitects.com

**THE DISTRICT AT  
BRIDGewater  
OFFICES**  
1000 15th Avenue East  
Boulder, Colorado 80501

**EXTERIOR  
ELEVATIONS**  
DATE: 08/14/2024  
DRAWN BY: J. [Name]  
CHECKED BY: [Name]  
PROJECT NO.: 2024-59  
SHEET NO.: A201



FOR INFORMATION ONLY  
NOT FOR CONSTRUCTION

**IMP**  
ARCHITECTS

IMP ARCHITECTS INC.  
100-100-1000  
100-100-1000  
100-100-1000  
100-100-1000

THE DISTRICT AT  
BRIDGWATER  
OFFICES  
ELEVATIONS  
ELEVATIONS

DATE: 10/10/2024  
DRAWN BY: [Name]  
CHECKED BY: [Name]  
2024-09 A202



EAST ELEVATION



WEST ELEVATION



NORTH ELEVATION



SOUTH ELEVATION

THE DISTRICT AT BRIDGWATER - RESIDENCES  
 Renderings - Elevations  
 Location: Winnipeg, MB / Scale: NTS / Date: March 2025

MCGOWAN RUSSELL



MMP ARCHITECTS INC.  
 200-123 Barnaby Ave.  
 Winnipeg, Manitoba  
 R3B 0G3  
 T: 204.956.0930  
 F: 204.943.5704  
 E: info@mmparchitects.com  
 MCGOWAN RUSSELL GROUP  
 825 Rue St. Joseph  
 Winnipeg, Manitoba  
 R3H 5A8



NORTH WEST PERSPECTIVE



SOUTH WEST PERSPECTIVE



SOUTH EAST PERSPECTIVE



NORTH EAST PERSPECTIVE

**THE DISTRICT AT BRIDGWATER - RESIDENCES**  
 Renderings - Perspectives  
 Location: Winnipeg, MB / Scale: NTS / Date: March 2025

MCGOWAN RUSSELL



**MRP ARCHITECTS INC.**  
 200-123 Bernatzen Ave.  
 Winnipeg, Manitoba  
 R3B 0G3

T: 204.956.0530  
 F: 204.943.5704  
 E: info@mrparchitects.com

**MCGOWAN RUSSELL GROUP**  
 825 Rue St. Joseph  
 Winnipeg, Manitoba  
 R2H 3A6



NORTH WEST BIRD'S EYE



SOUTH EAST BIRD'S EYE

**THE DISTRICT AT BRIDGWATER - RESIDENCES**  
 Renderings - Bird's Eye Views  
 Location: Winnipeg, MB / Scale: NTS / Date: March 2025

MC GOWAN RUSSELL



**MRP ARCHITECTS INC.**  
 200-123 Bannockburn Ave.  
 Winnipeg, Manitoba  
 R3B 0G3

T: 204.956.0930  
 F: 204.943.5704  
 E: info@mrparchitects.com

**MC GOWAN RUSSELL GROUP**  
 825 Rue St. Joseph  
 Winnipeg, Manitoba  
 R3H 3A6



MARCH 21, 9:00 AM



MARCH 21, 12:00 PM



MARCH 21, 3:00 PM



MARCH 21, 6:00 PM



JUNE 21, 9:00 AM



JUNE 21, 12:00 PM



JUNE 21, 3:00 PM



JUNE 21, 6:00 PM



SEPTEMBER 21, 9:00 AM



SEPTEMBER 21, 12:00 PM



SEPTEMBER 21, 3:00 PM




SEPTEMBER 21, 6:00 PM



DECEMBER 21, 9:00 AM



DECEMBER 21, 12:00 PM

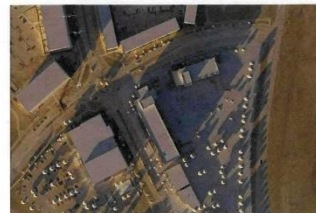

DECEMBER 21, 3:00 PM



DECEMBER 21, 6:00 PM

**THE DISTRICT AT BRIDGWATER - RESIDENCES**  
*Sun Shadow Study*  
 Location: Winnipeg, MB / Scale: NTS / Date: March 2025

MCOWAN RUSSELL



MMP ARCHITECTS INC.  
 200-123 Barrington Ave.  
 Winnipeg, Manitoba  
 R3B 0A3  
 T: 204.956.0530  
 F: 204.943.3704  
 E: info@mmparchitects.com

MCOWAN RUSSELL GROUP  
 825 Rue St. Joseph  
 Winnipeg, Manitoba  
 R2N 3J6