

160 Ash Development
LCM Design Builders | White Label Homes

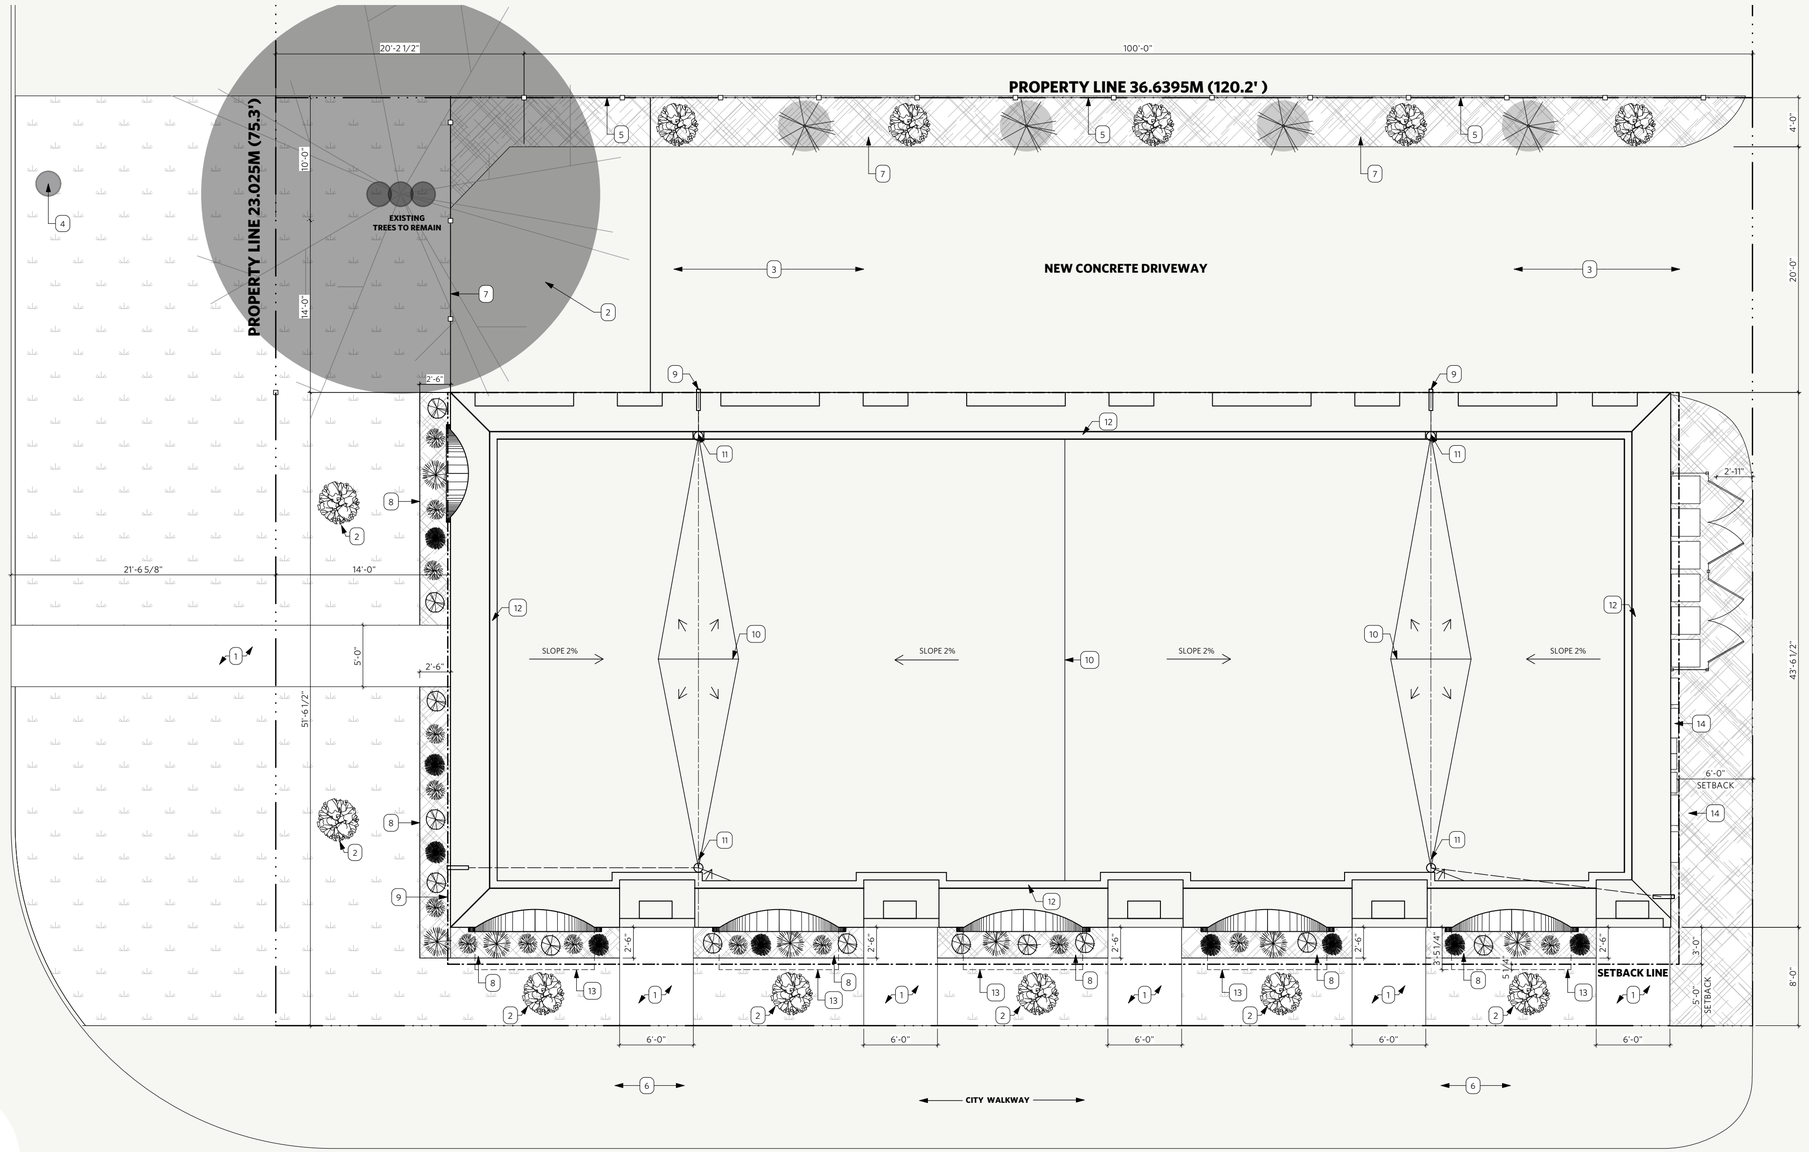








Site Details


Addressed to Ash
Designed to face Academy
Building Footprint 100x44
Lot Coverage 48.5%
5 Units


Zoning Considerations


14’ Front yard Setback to West
6’ Back yard Setback to East
24’ Side yard Setback to North
7’ side yard Setback to South



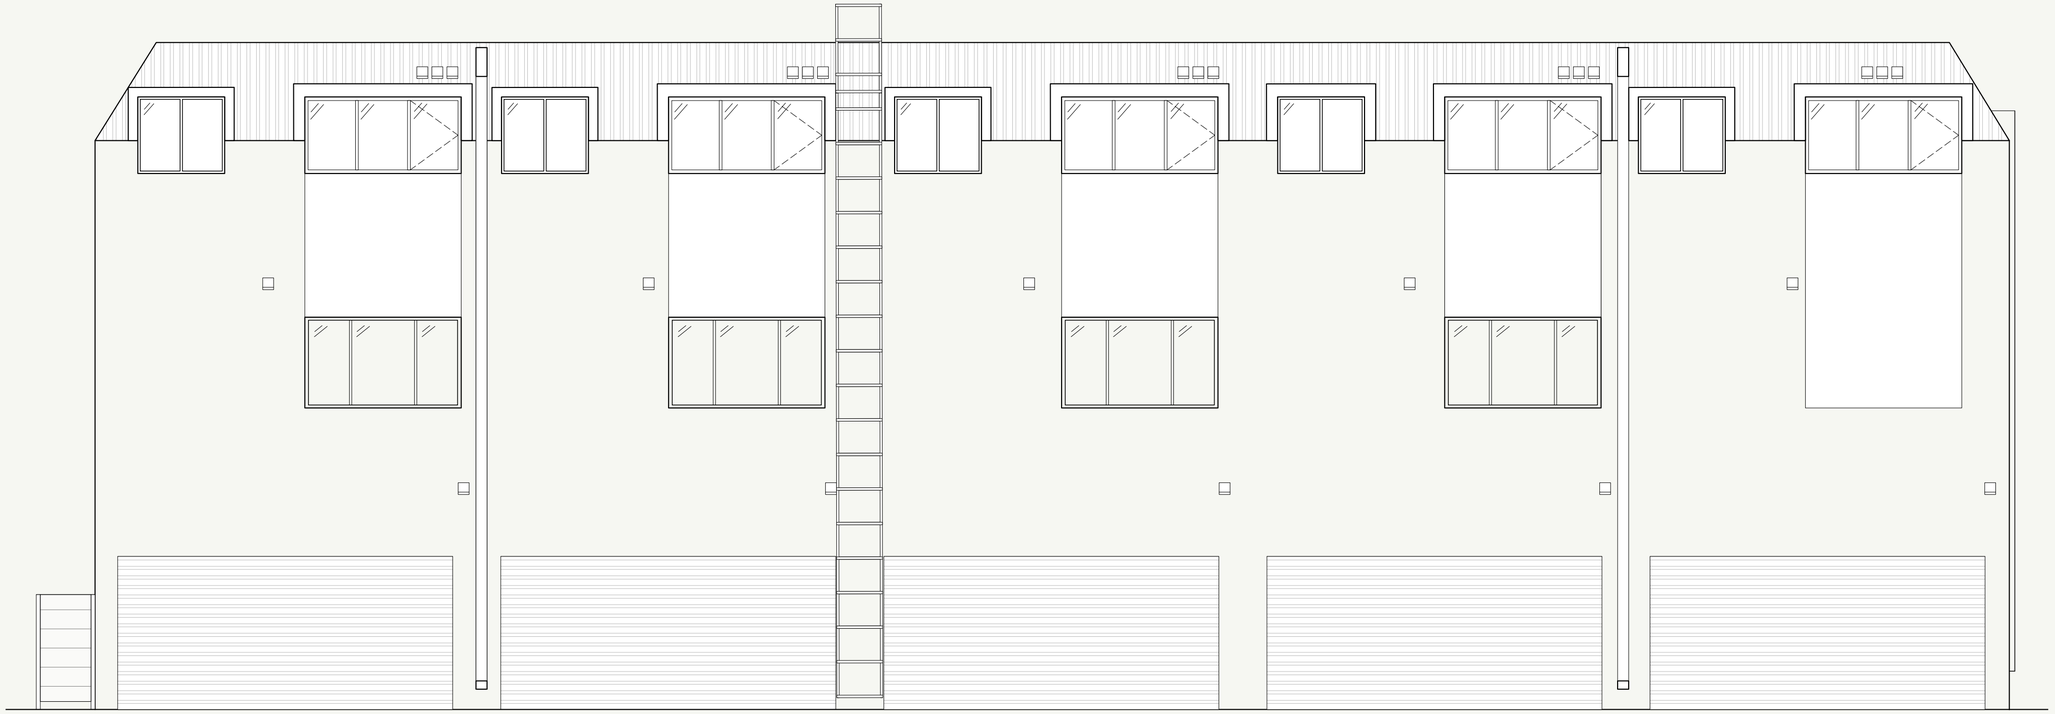


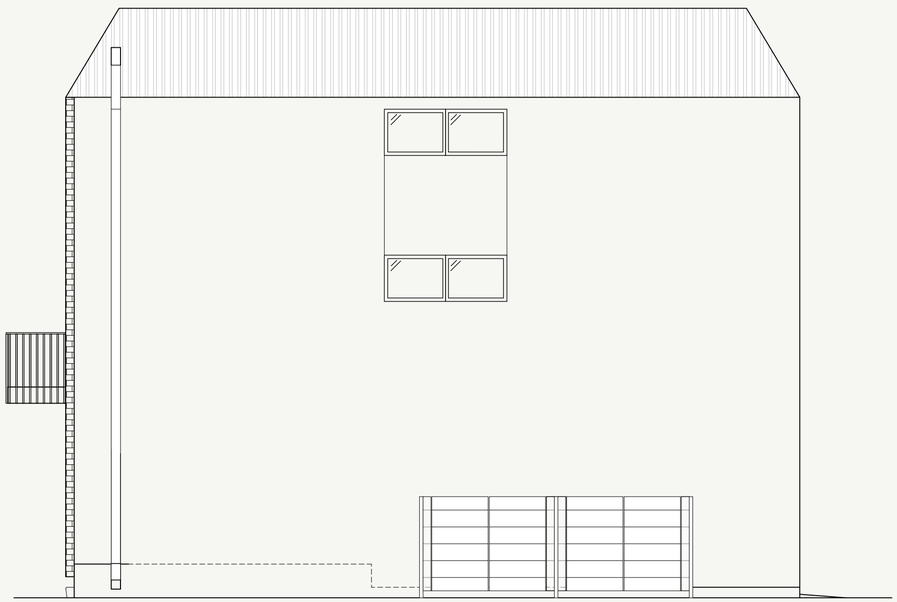

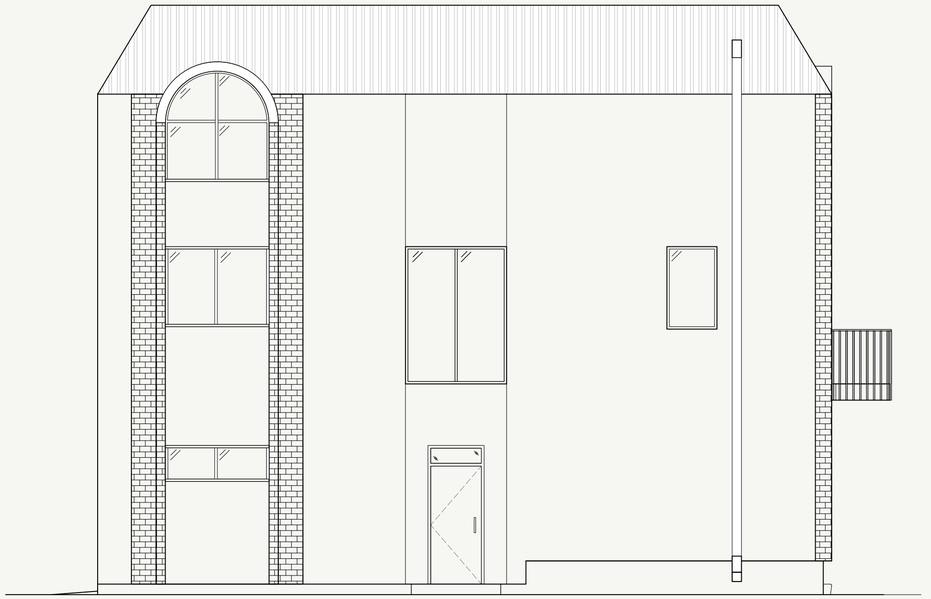


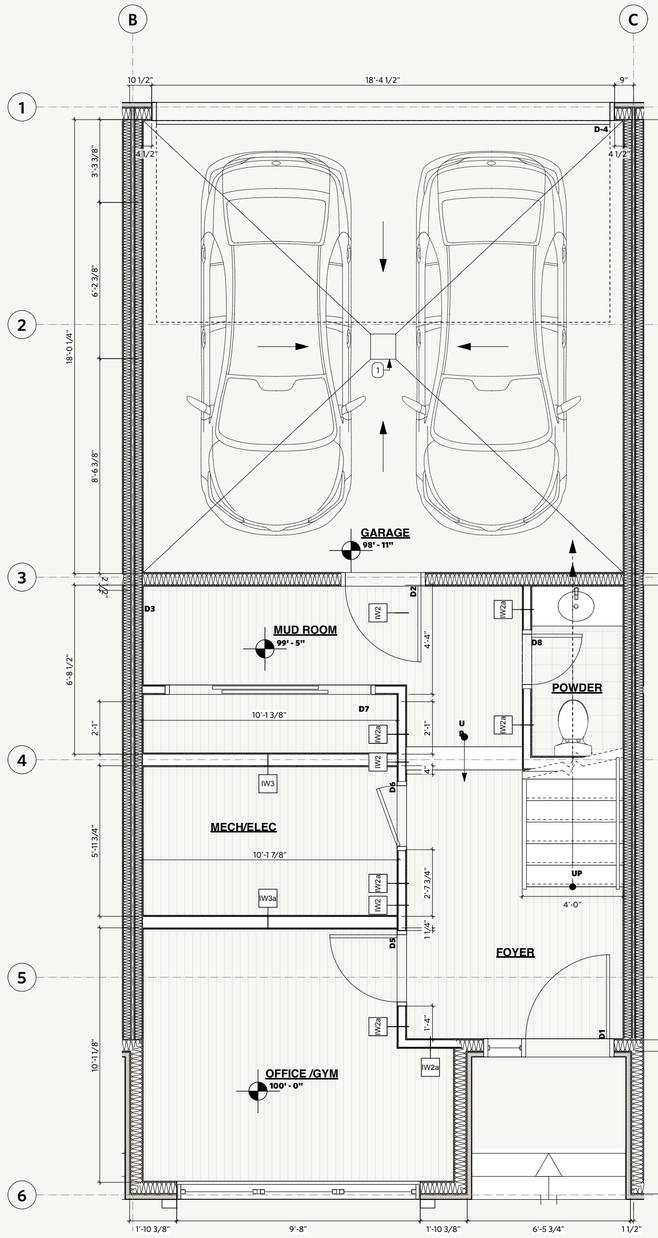

6 ENLARGED FLOOR PLAN - GROUND LEVEL
A2.3 Scale: 3/8" = 1'-0"

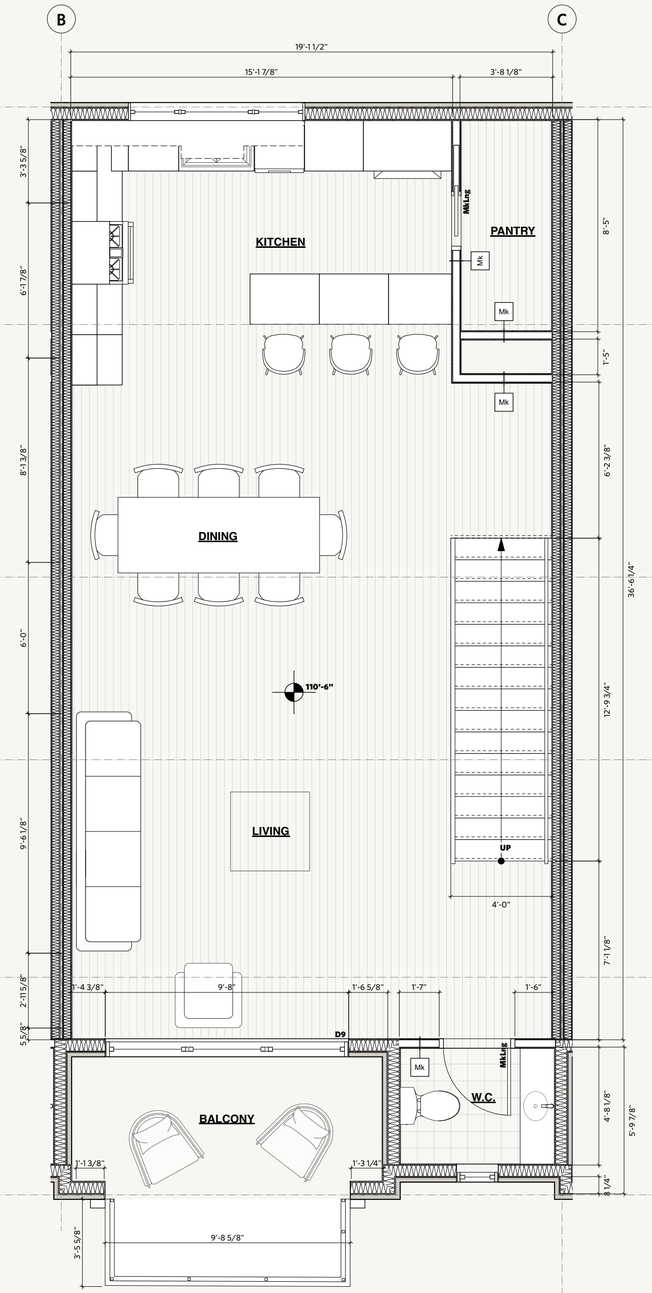

4 ENLARGED FLOOR PLAN - MAIN LEVEL
A2.3 Scale: 3/8" = 1'-0"

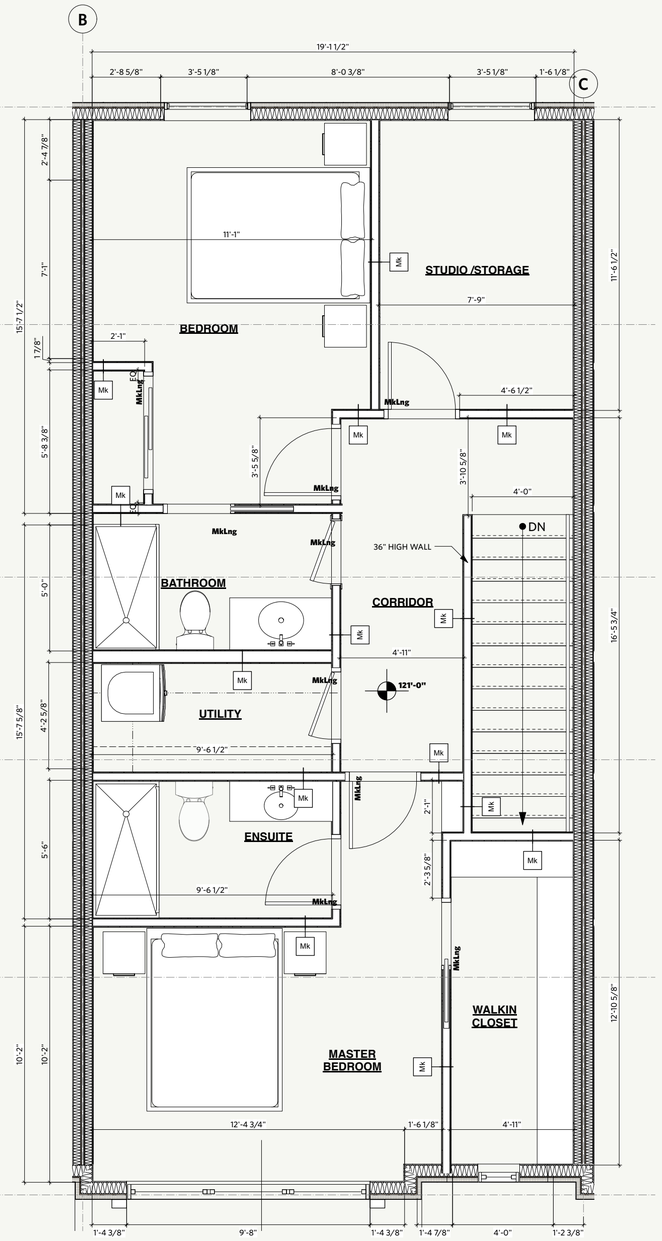

5 ENLARGED FLOOR PLAN - UPPER LEVEL
A2.3 Scale: 3/8" = 1'-0"