
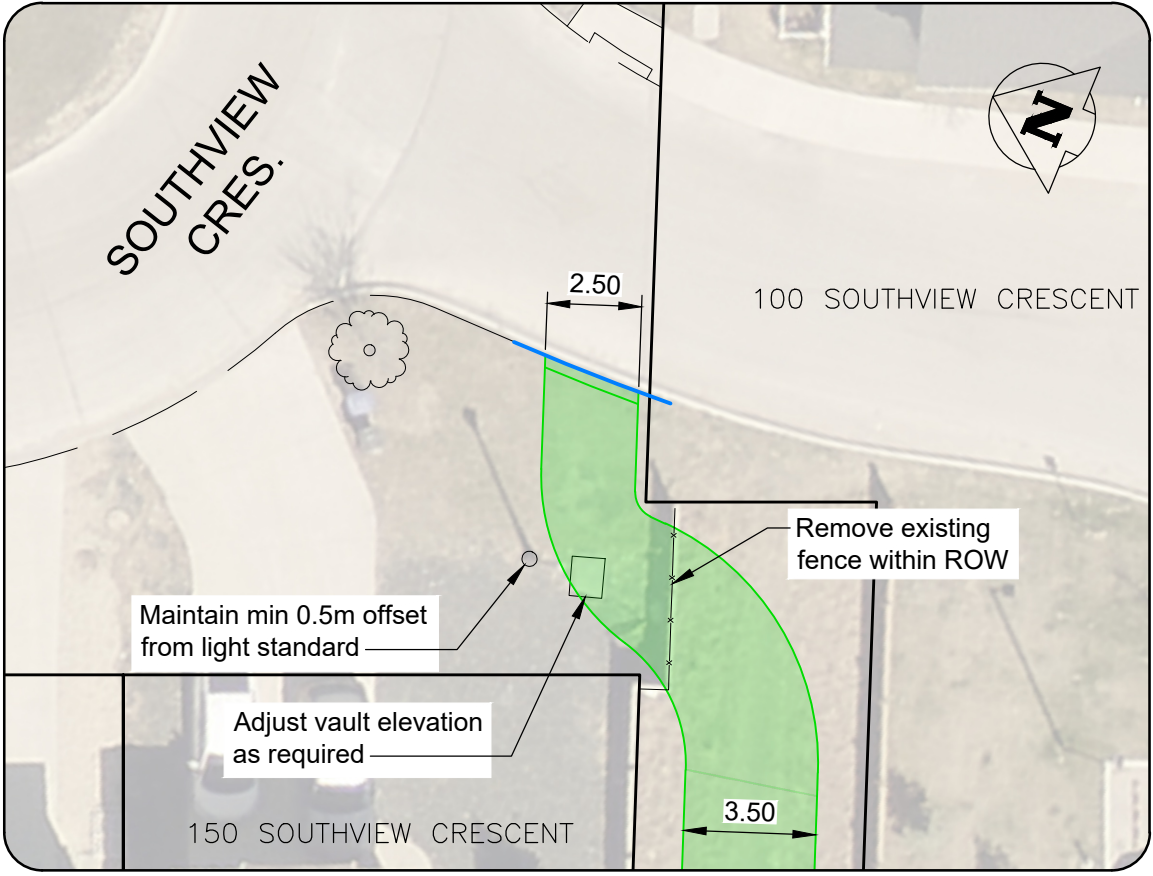


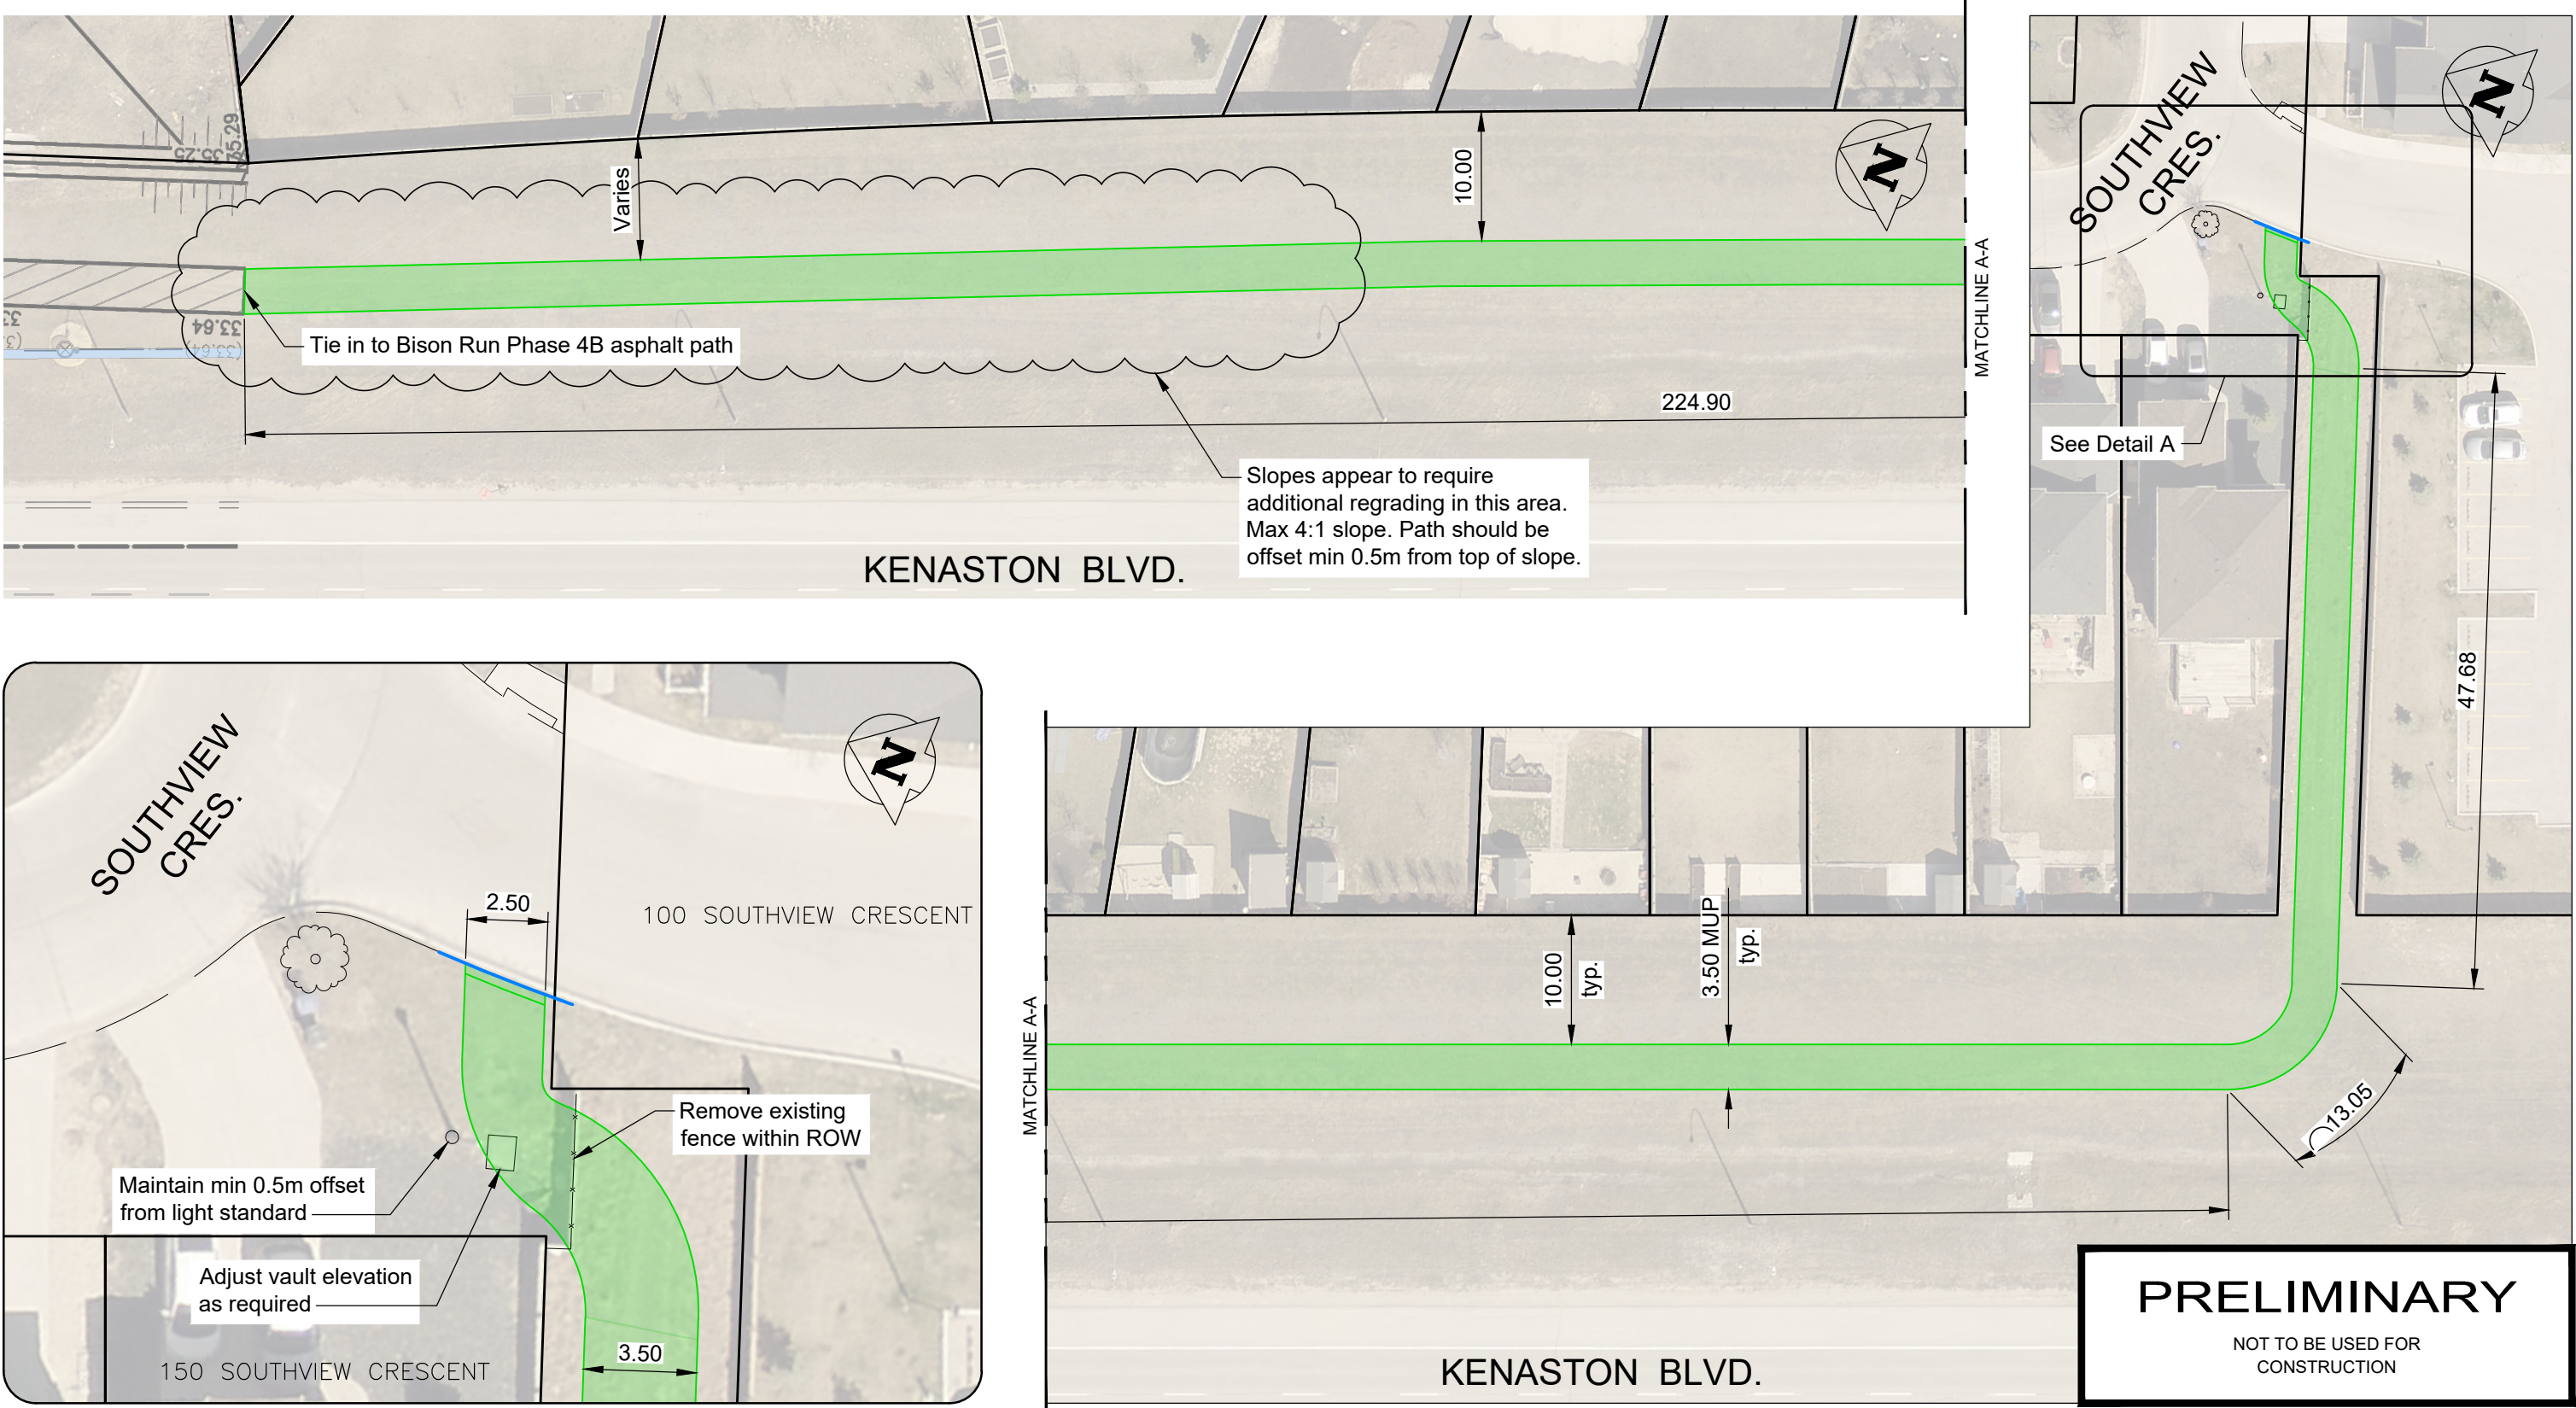

DETAIL A
SCALE 1:200

- Proposed Work:**
- Concrete Curb
 - Asphalt AT Path

THE CITY OF WINNIPEG
PUBLIC WORKS DEPARTMENT
TRANSPORTATION DIVISION

DRAWN BY JRD/MLM

DATE 2026-02-23

SCALE
HORIZONTAL: 1:500
VERTICAL:

Kenaston Boulevard
MUP Extension to Southview Crescent

SHEET	OF
1	1
CITY DRAWING NUMBER: T-3718-A-1.00	

V:\Transportation Planning Drafting\01 - TIT-37xx\T-3718 Kenaston_Waverley-Joe Keeper_MUPIT-3718.dwg