
*Please note: Approved plans are subject to any amendments or conditions made by Community Committee.

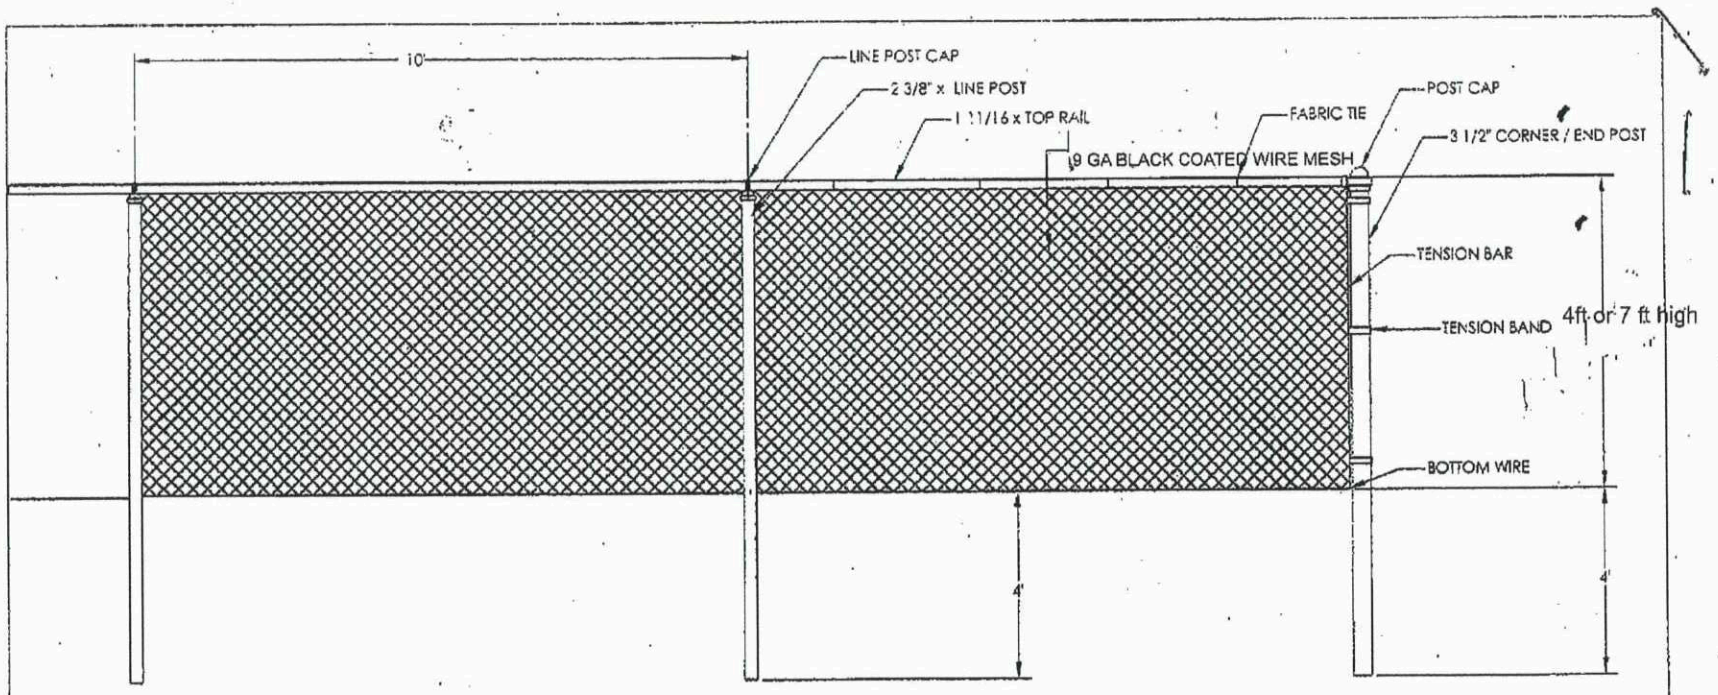

2 2

SCHEDULE "A" page ___ of ___
To Zoning Agreement: DAV 260782A/2024
By-Law No. ___

Zoning Officer	Date Issued: June 22, 2026	
District Planner		
Community Clerk		
Approved for the Director of Planning, Property and Development		

NOTE: ALL POSTS TO BE INSTALLED BY DIRECT DRIVEN METHOD

Description: BLACK COATED CHAIN LINK FENCE

Material:

Finish:

Date: 6\19\2026

Drawing No.

Rev.

Sheet: 1 of 1

*Please note: Approved plans are subject to any amendments or conditions made by Community Committee.


SCHEDULE "A" page ____ of ____

To Zoning Agreement: DAV 260/12A/24B

By-Law No. _____

Zoning Officer	Diana Lopez	June 22, 2026
District Planner		23/6/26.
Community Clerk		23/6/26
Approved for the Director of Planning, Property and Development		

Winnipeg

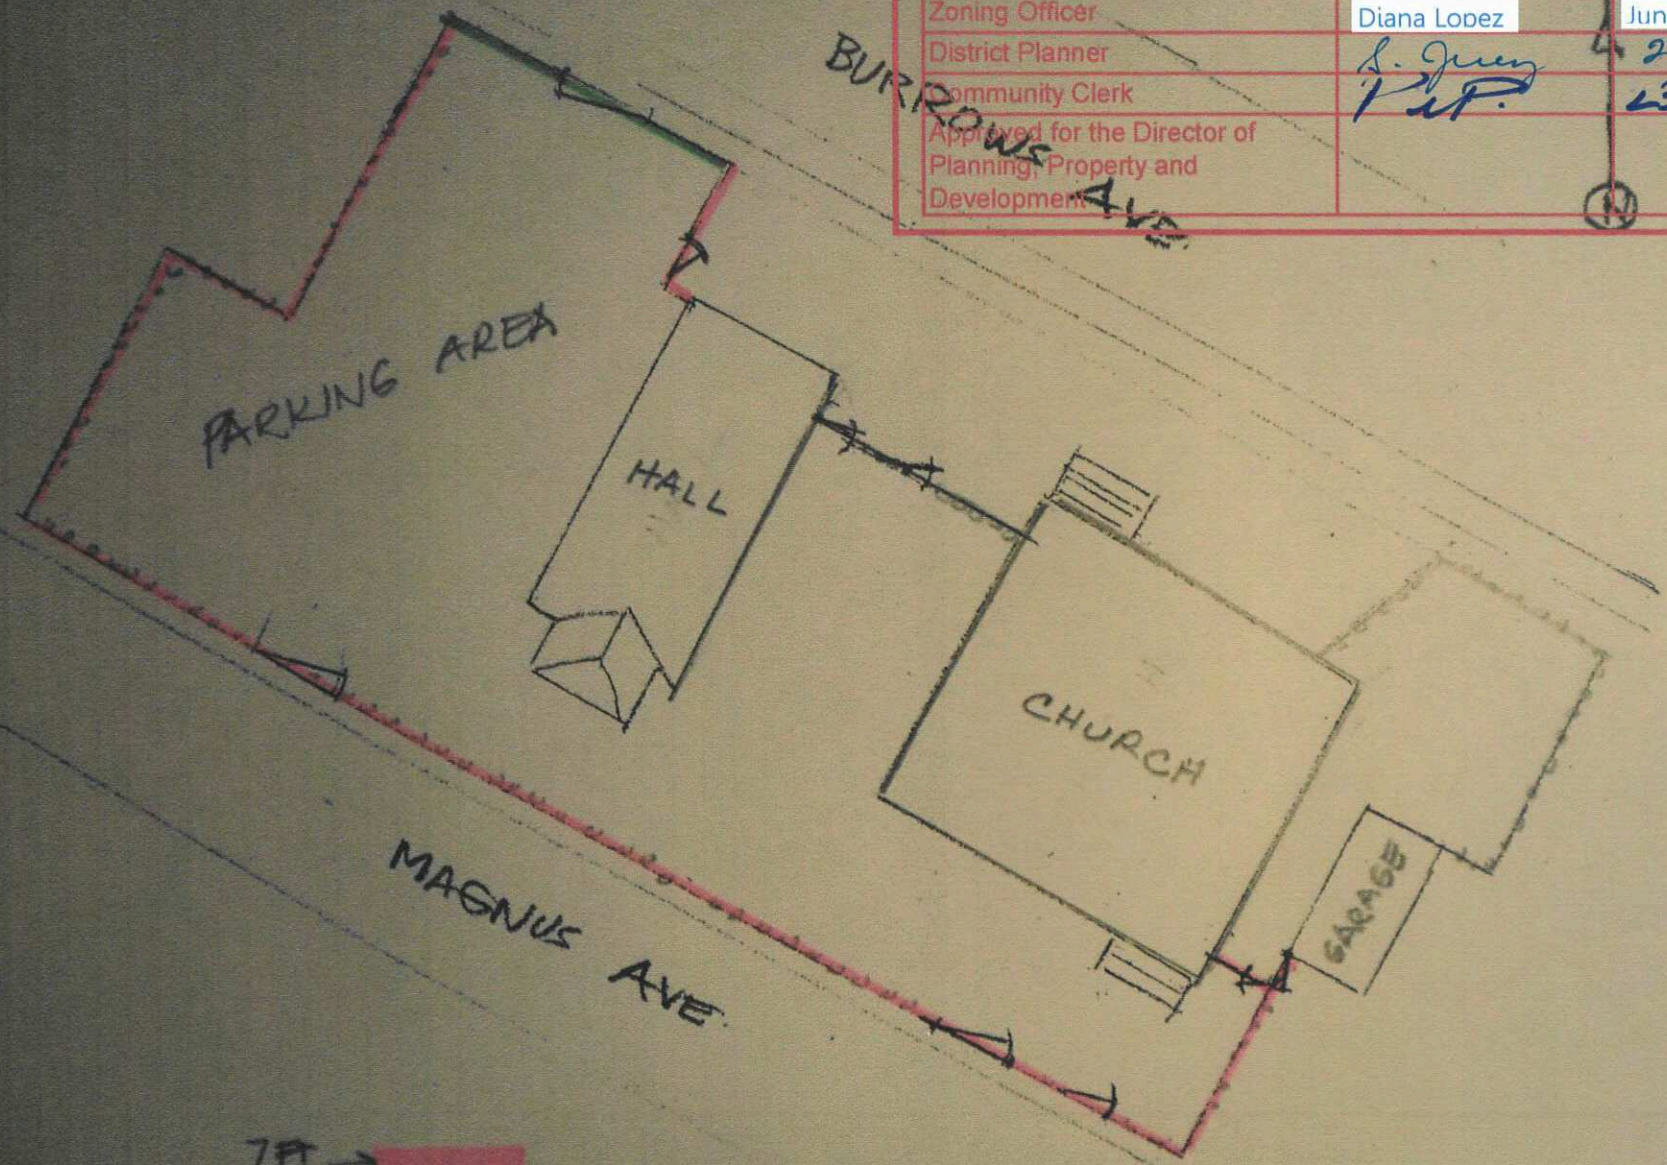

6/19/2026 18:00