


APPENDIX D

Existing Pathway Obligations under DASZ 35/2024

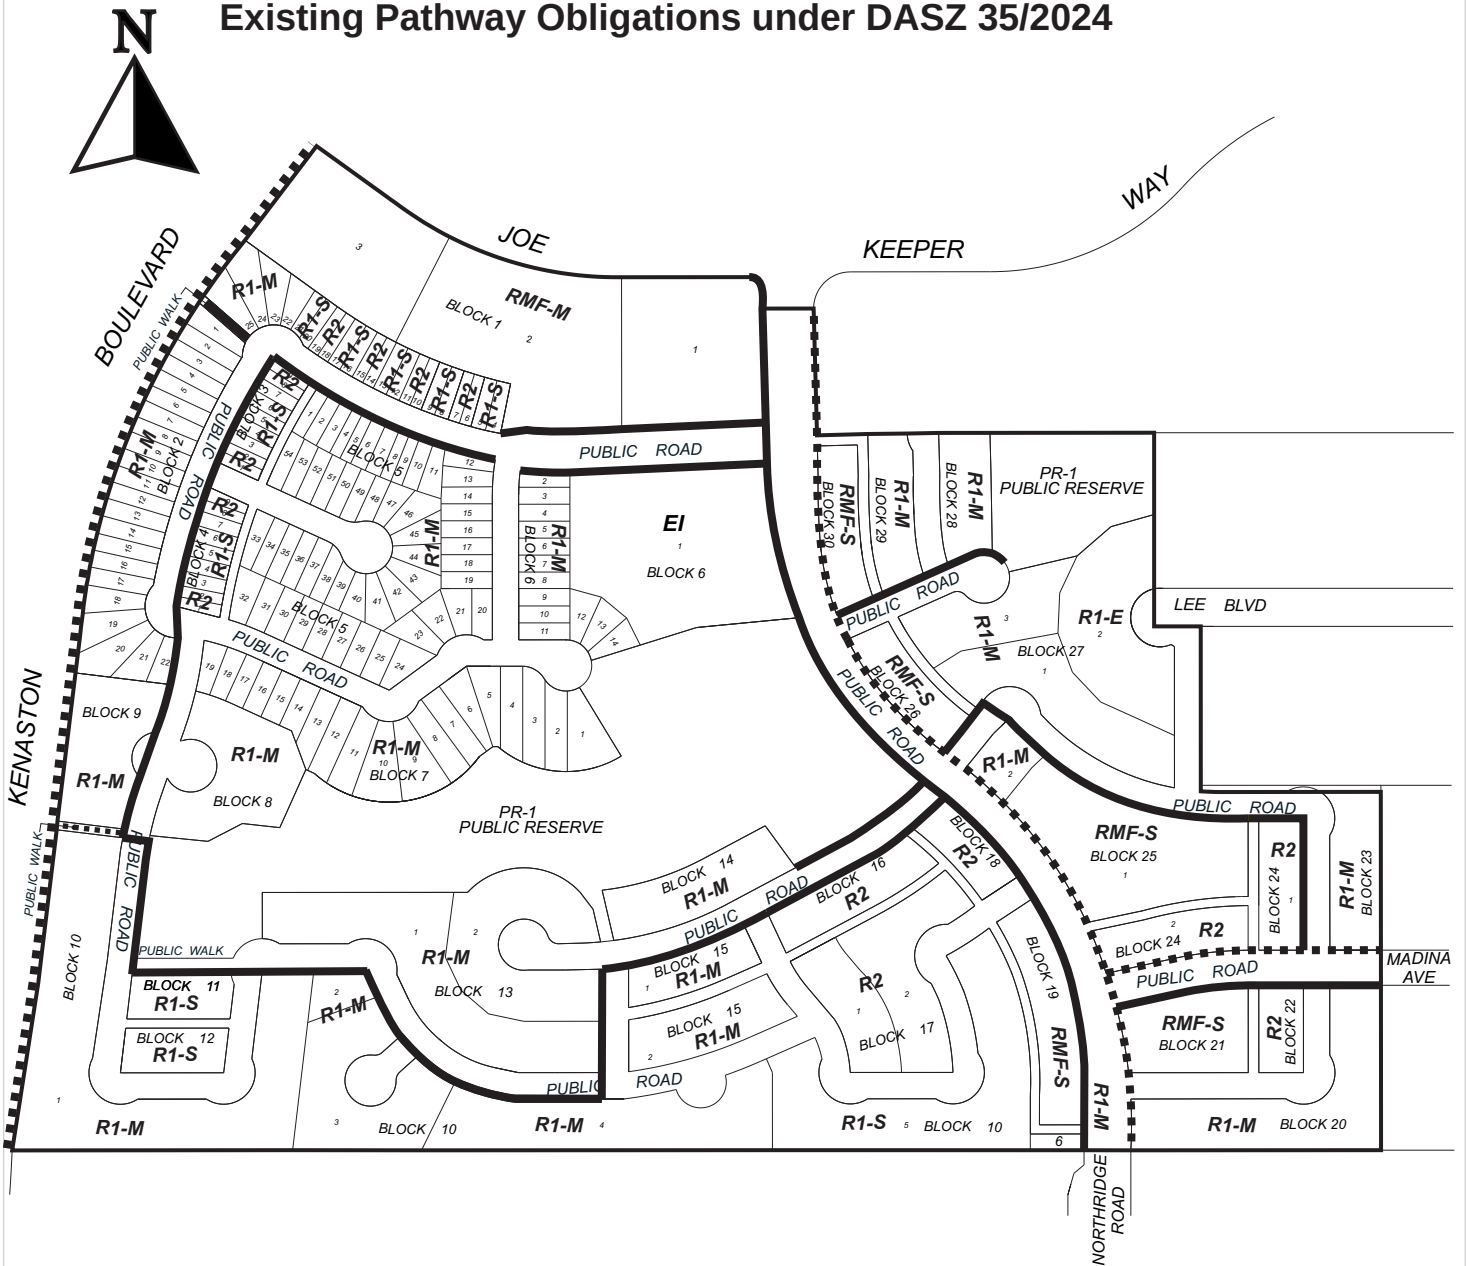

LEGEND

- PORTLAND CONCRETE SIDEWALK
- MULTI-USE PATH