
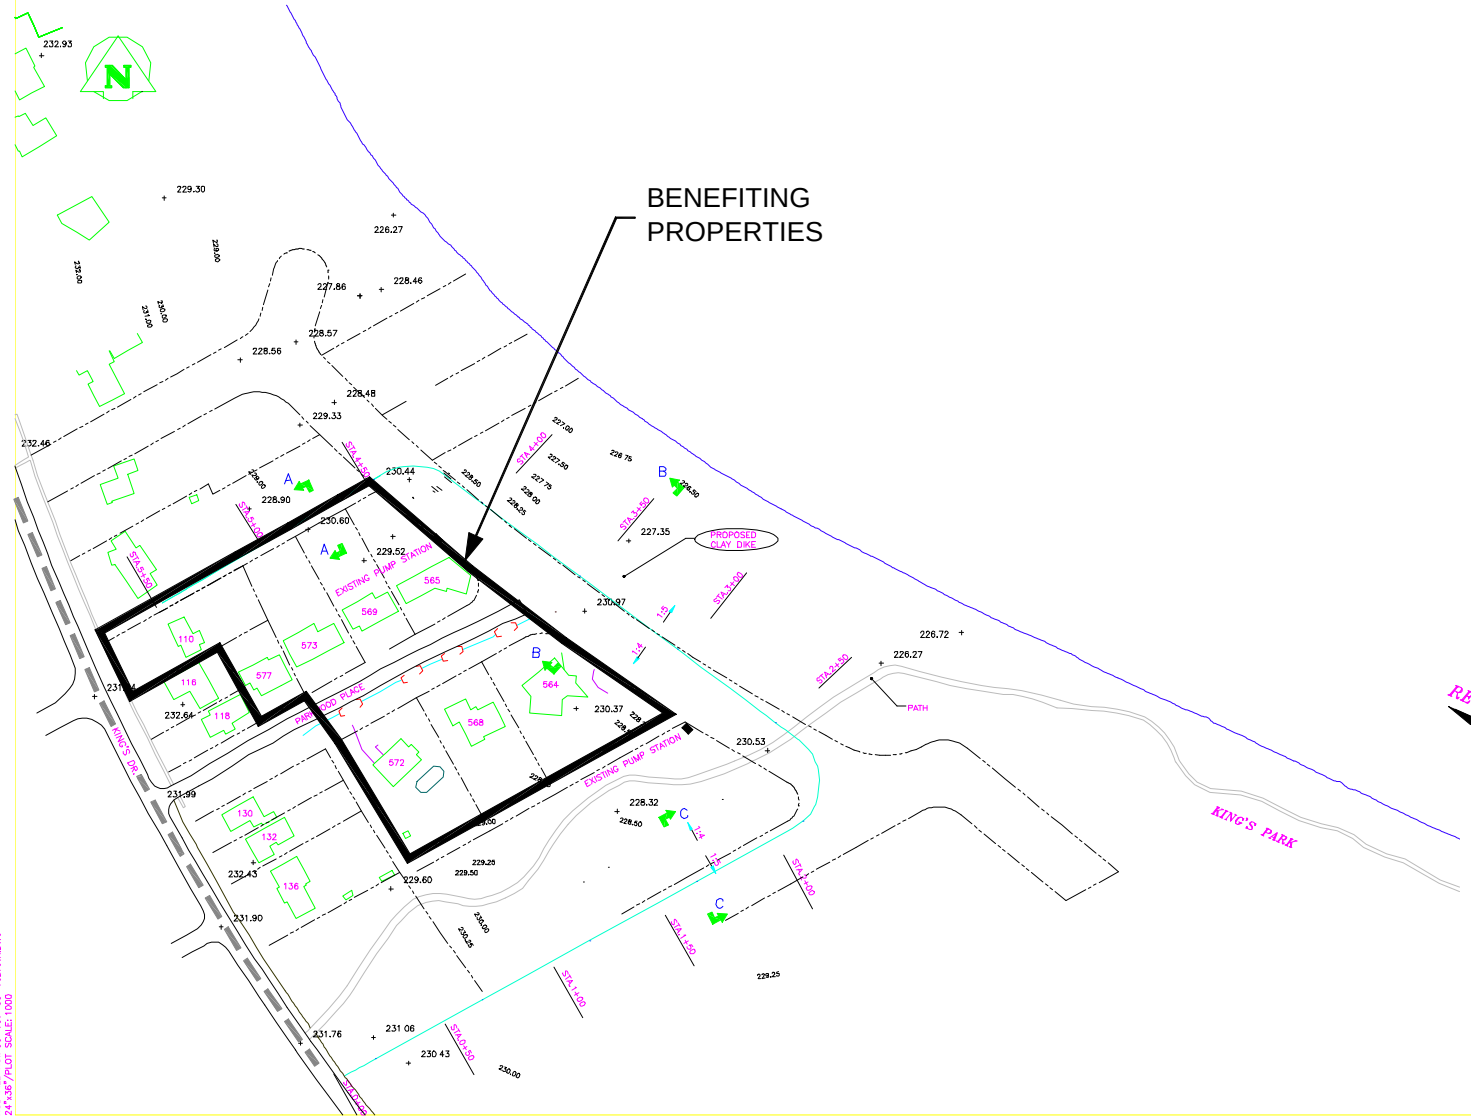


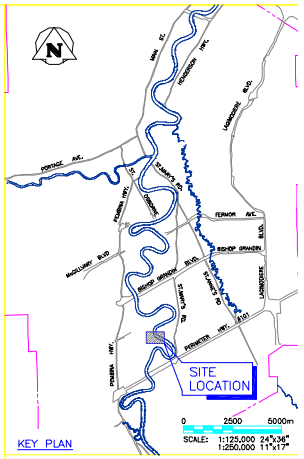

LEGEND

- PRIMARY DIKE
- TREELINE
- 230.00 ELEVATION CONTOUR (m, GEODETIC)
- +226.27 SPOT ELEVATION (m, GEODETIC)
- STA.3+00 STATION ALONG DIKE (m)
- PROPERTY LIMIT
- JAPSD JAMES AVENUE PUMPING STATION DATUM

NOTES:

1. EXISTING CLAY DIKE (CREST EL. 231m±) PROVIDES PROTECTION FOR JAMES AVE. 24.5ft.
2. TOPOGRAPHIC MAP BASED ON 1999 DIGITAL-ORTHO BASE MAPPING AND WERE SUPPLIED BY THE CITY OF WINNIPEG.
3. EXITING DIKE SHALL BE REMOVED TO EL 230.0 TO PROVIDE A SUITABLE FOUNDATION FOR THE PROPOSED SEGMENTAL BLOCK WALL.

0 20 40 60 80 100m

SCALE: 1:1000 METRIC 24"x36"
1:2000 METRIC 11"x17"

NO.	D / M / Y	DESCRIPTION	BY
A	17/04/01	ISSUED FOR REVIEW	

REVISIONS / ISSUE

A. SECTION LETTER OR DETAIL NUMBER
B. DRAWING WHERE SECTION OR DETAIL IS DRAWN
OR
DRAWING WHERE SECTION OR DETAIL WAS INDICATED
— SECTION OR DETAIL SHOWN ON SAME DRAWING

KGS GROUP
CONSULTING ENGINEERS & PROJECT MANAGERS
WINNIPEG (204) 896-1209
THUNDER BAY (807) 345-2233

CLIENT: Canada Manitoba CITY OF WINNIPEG

PROJECT:
COMMUNITY RING DIKE SITES
FUNCTIONAL DESIGN

DWG. DESCRIPTION:
PARKWOOD PLACE SEGMENTAL WALL
DIKE OPTION PLAN AND SECTIONS
PROTECTION TO 27.8ft JAPSD

ENG. STAMP

DESIGNED: BH K.B | DRAWN: BH M.K.
CHECKED | CHECKED
APPROVED:
SCALE: AS NOTED | DATE: MARCH 2001
KGS DWG. NO.: 99-107-05 10D | REV: A

KGS FILE NO.: 99-107-05-10D-revALDWG
24"x36" PLOT SCALE: 1000