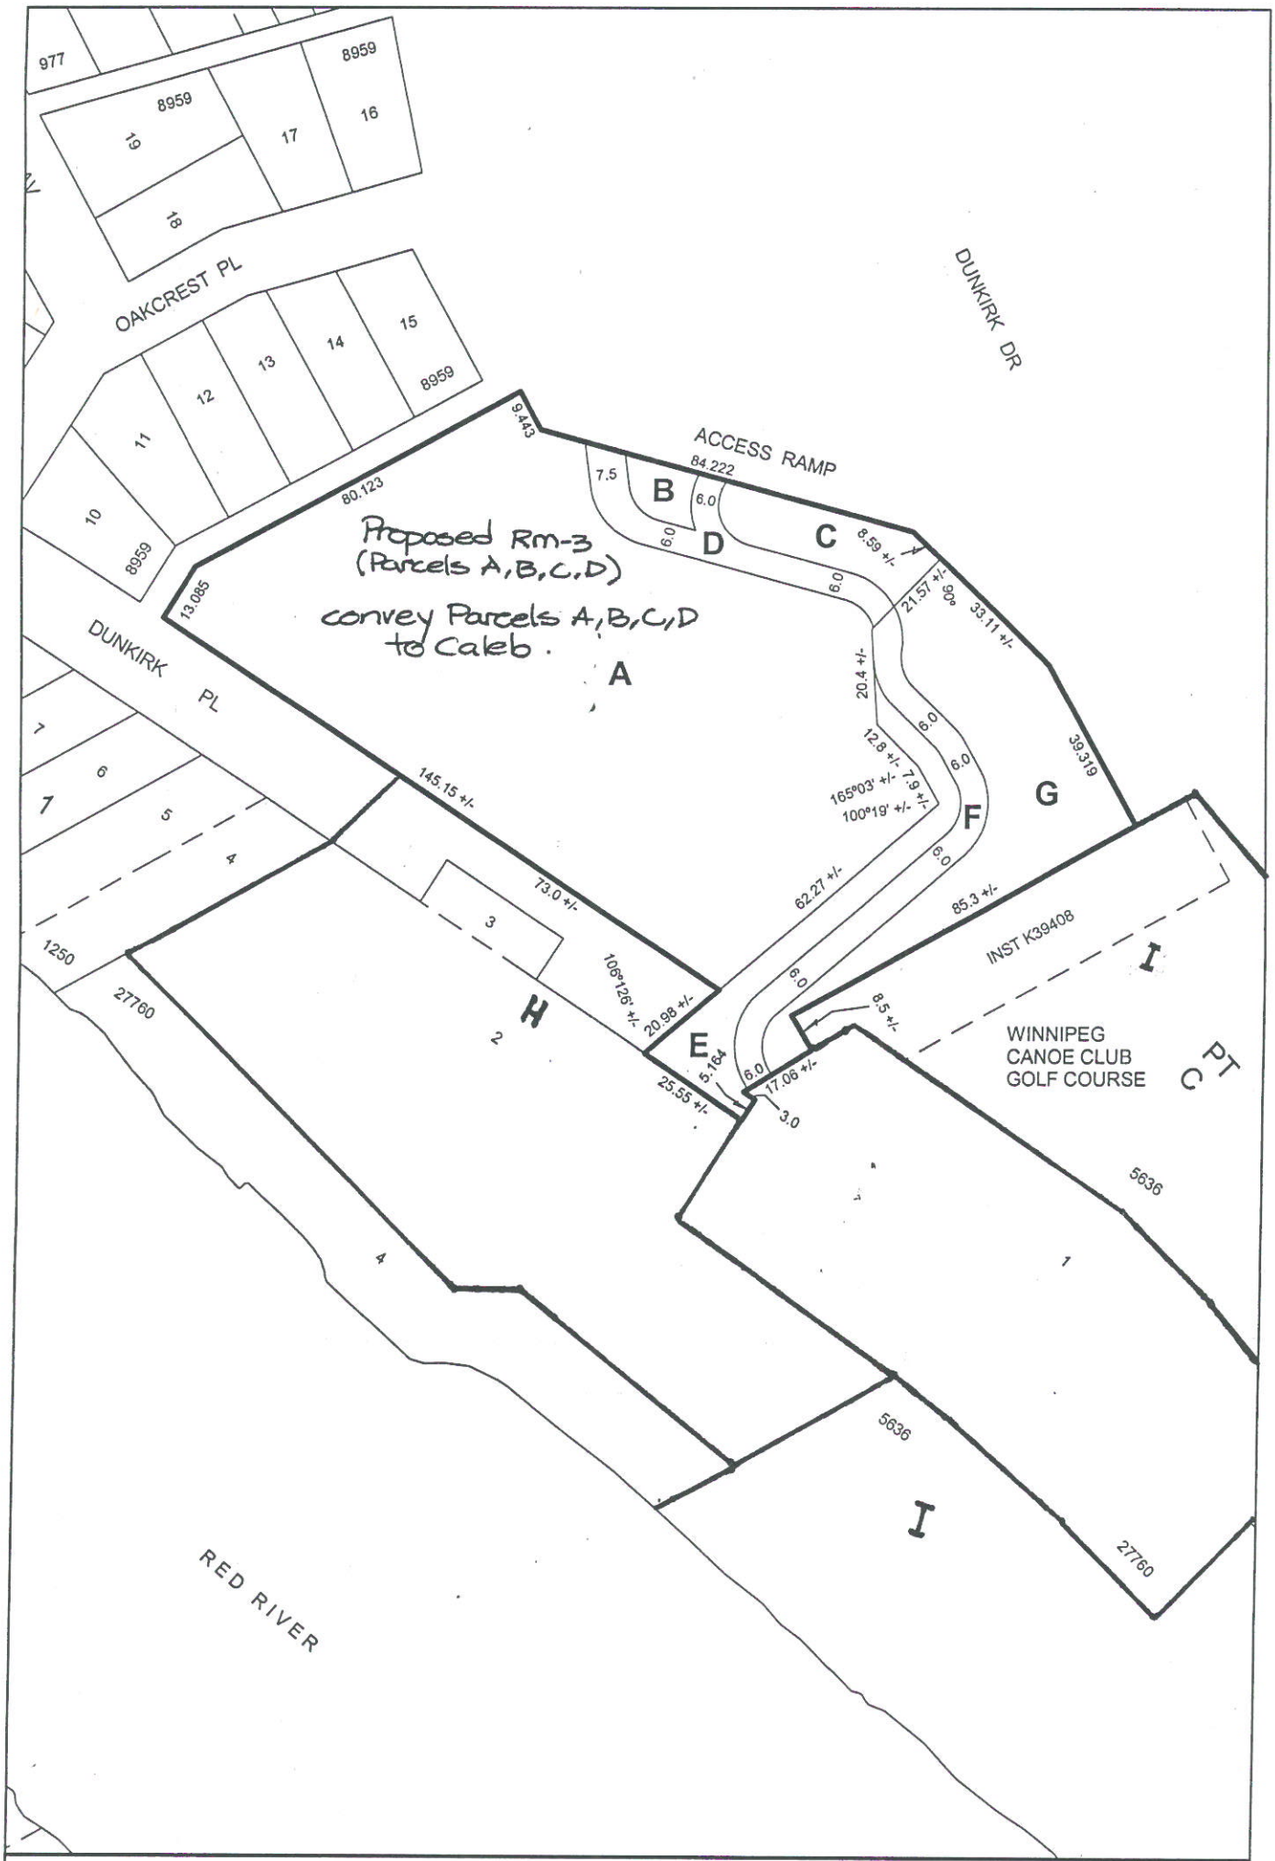


Subject City Property
Parcel A, B, C and D = 12,137 sq.m. +/- sold to Caleb
Parcel E, F and G = 3849 sq.m. +/- City owned land.

Date: 2004-APR-13
District: RIEL
File: 7611 / H ( Vol 2 )
Scale: 1:1500

**METRIC**

NOTE:
Information displayed hereon has been compiled or computed from a variety of sources and should be used as a general guide only.
No warranty is expressed or implied regarding the accuracy of such information.

**CITY OF WINNIPEG**
**PLANNING, PROPERTY AND DEVELOPMENT DEPT.**
**LAND INFORMATION & MAPPING SERVICES**

**MISC. PLAN NO. 4750 / 26**

THIS IS EXHIBIT ___ REFERRED TO
IN FILE NO. DASC 16/2005
DATED THIS ___ DAY OF ___ 20

CLERK

# SCHEDULE "D"

THIS IS EXHIBIT " " REFERRED TO
IN FILE NO. DASZ 16/2005
DATED THIS ___ DAY OF ___ 20 ___

CLERK




SUBJECT PROPERTY

COMBINED SEWER (APPROX. LOCATION)

LAND DRAINAGE SEWER (APPROX. LOCATION)

WATERMAIN LINES (APPROX. LOCATION)

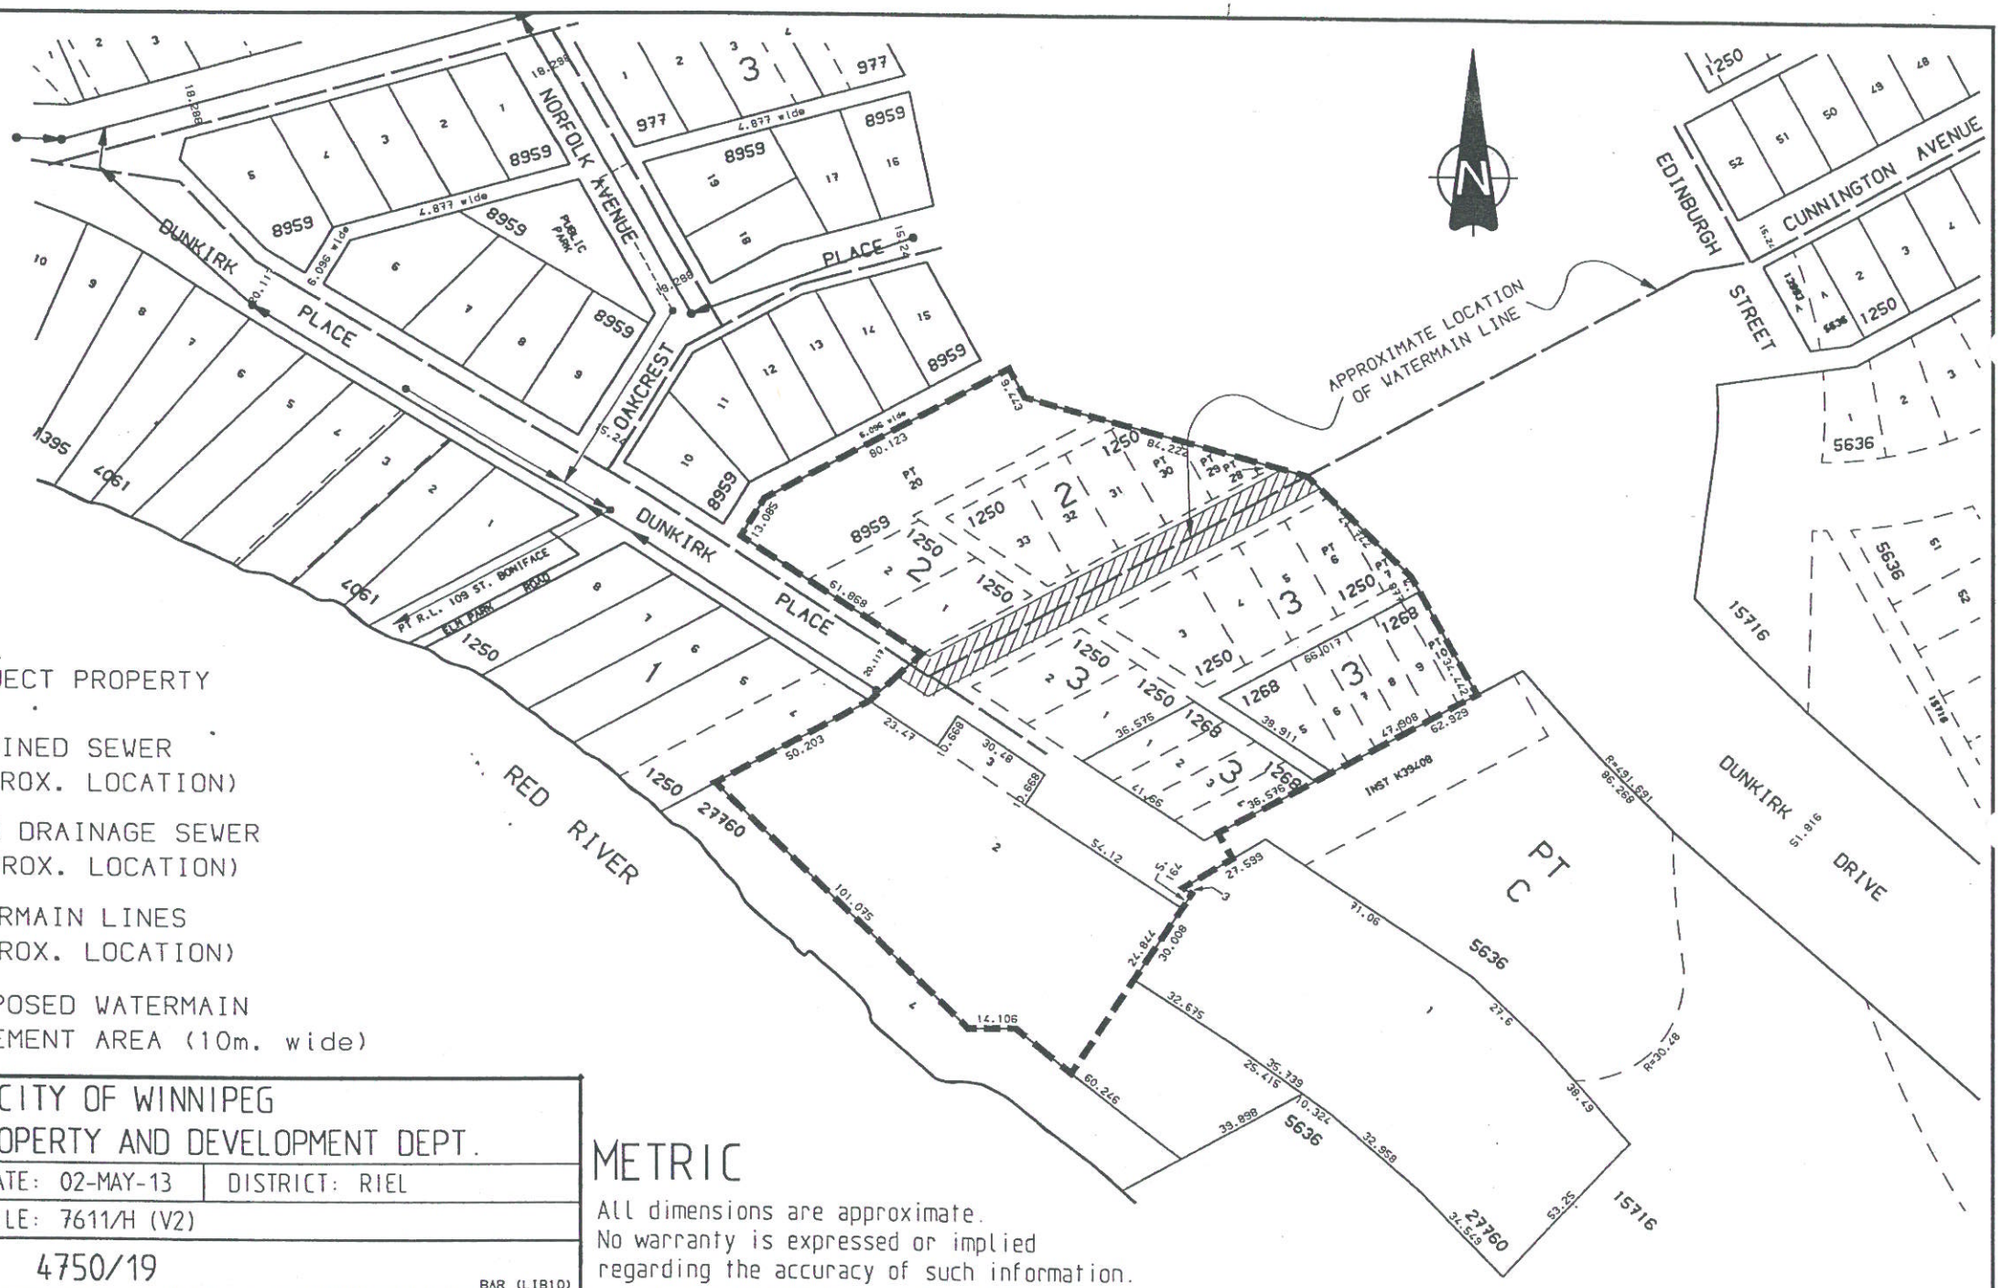PROPOSED WATERMAIN EASEMENT AREA (10m. wide)

CITY OF WINNIPEG
PLANNING, PROPERTY AND DEVELOPMENT DEPT.

| | | |
|---|---|---|
| SCALE: 1:2000 | DATE: 02-MAY-13 | DISTRICT: RIEL |
| ATLAS: J13A2 | FILE: 7611/H (V2) | |
| MISC. PLAN No.: 4750/19 | | |

BAR (LIB10)

METRIC

All dimensions are approximate.
No warranty is expressed or implied regarding the accuracy of such information.