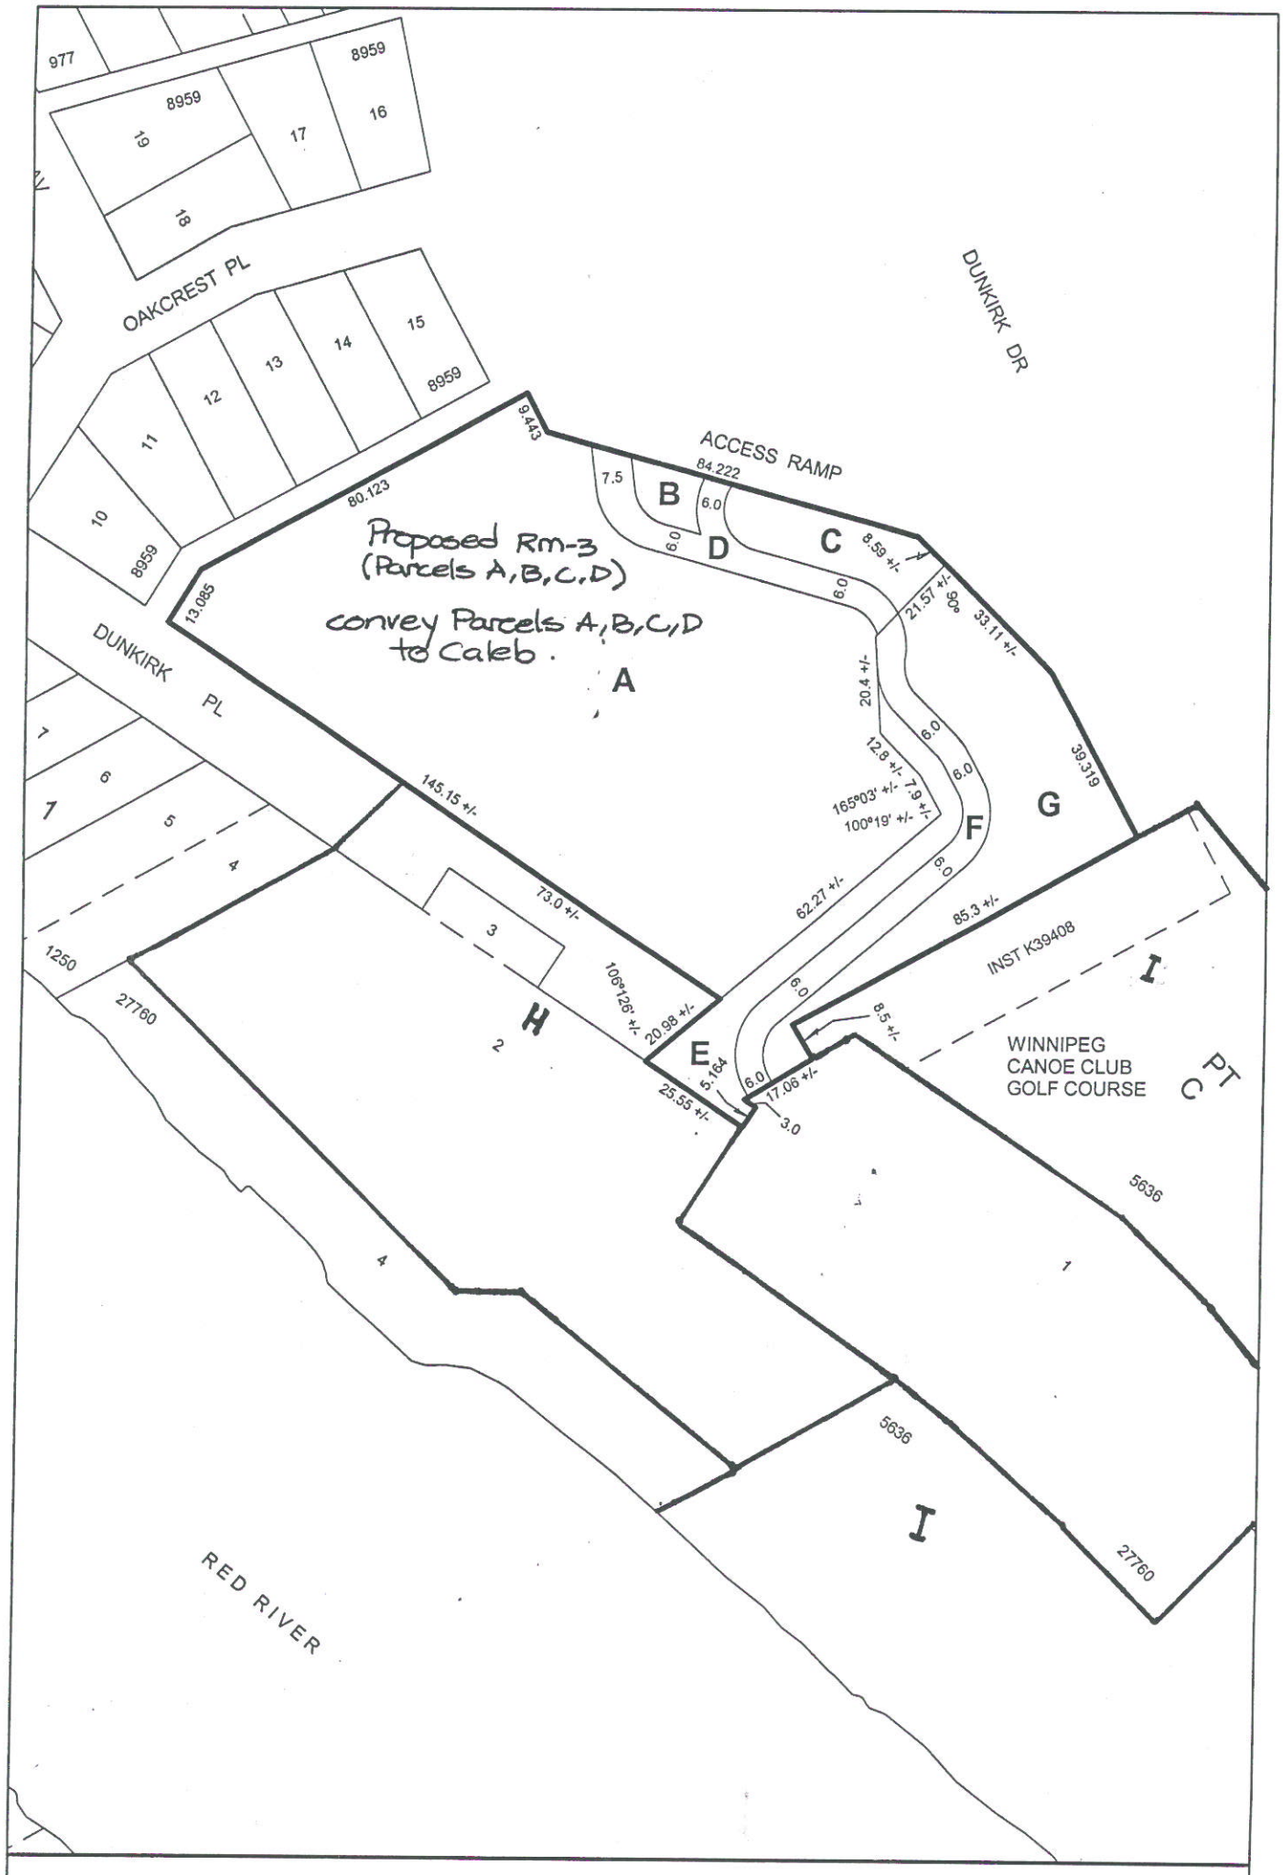

Subject City Property
Parcel A, B, C and D = 12,137 sq.m. +/- sold to Caleb
Parcel E, F and G = 3849 sq.m. +/- City owned land.

Date: 2004-APR-13
District: RIEL
File: 7611 / H (Vol 2)
Scale: 1:1500

METRIC

NOTE:
Information displayed hereon has been compiled or computed from a variety of sources and should be used as a general guide only.
No warranty is expressed or implied regarding the accuracy of such information.

CITY OF WINNIPEG
PLANNING, PROPERTY AND DEVELOPMENT DEPT.
LAND INFORMATION & MAPPING SERVICES

MISC. PLAN NO. 4750 / 26

THIS IS EXHIBIT "G" REFERRED TO
IN FILE NO. RAV/20773/2005D
DATED THIS 12th DAY OF OCT 2005

CLERK

SCHEDULE "D"

THIS IS EXHIBIT " " REFERRED TO IN FILE NO. DATED THIS ___ DAY OF ___ 20__

CLERK

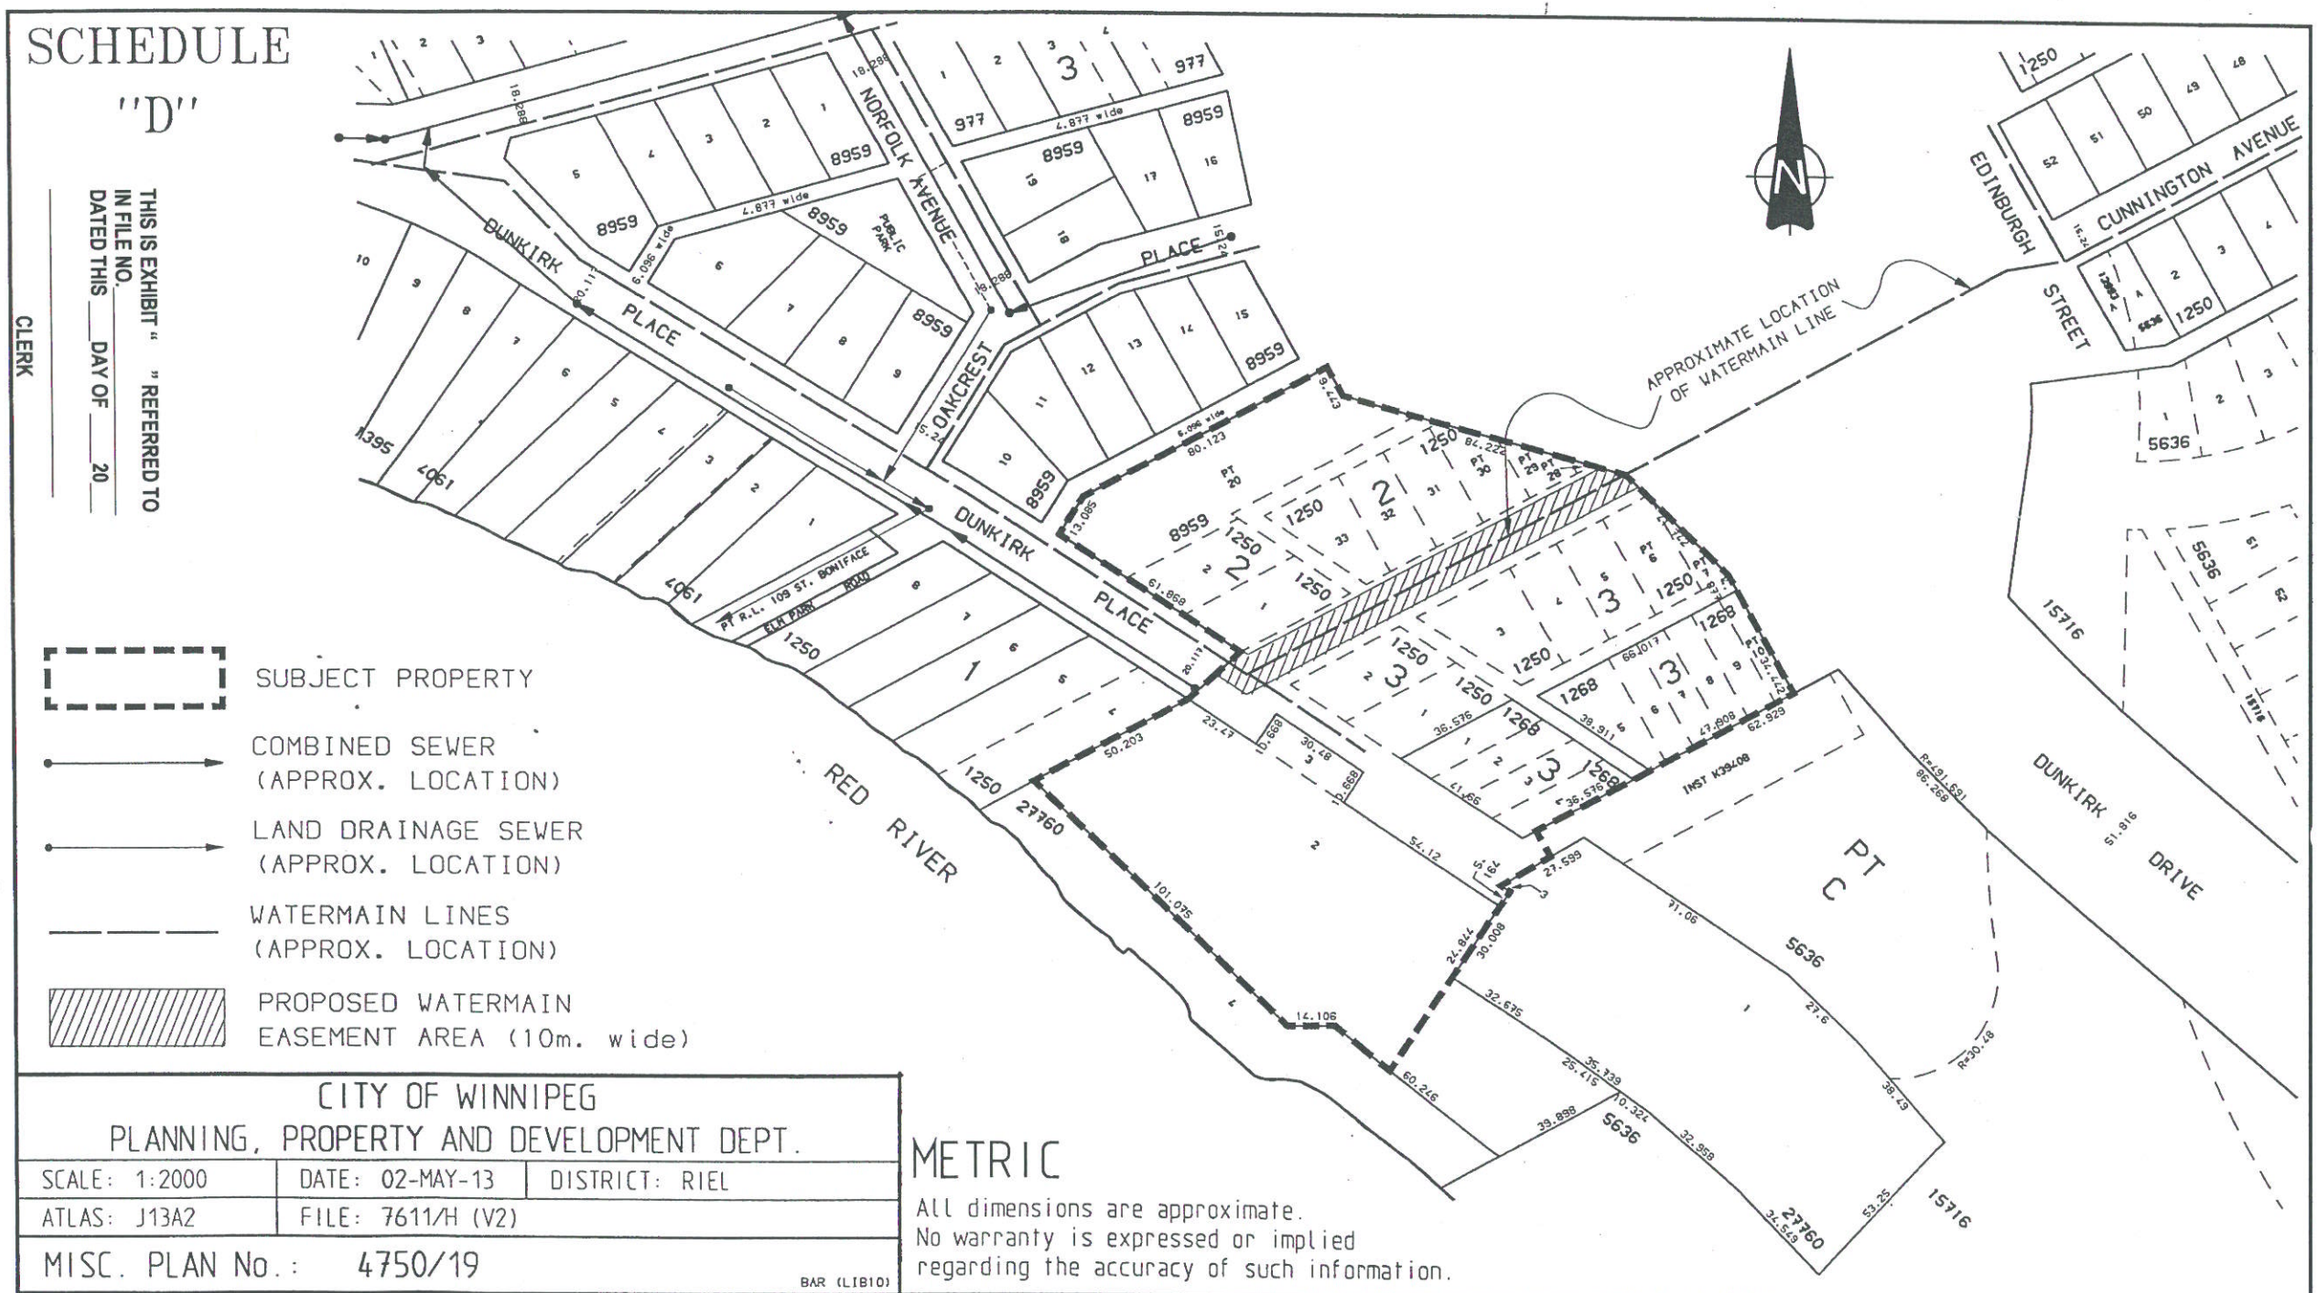

CITY OF WINNIPEG PLANNING, PROPERTY AND DEVELOPMENT DEPT.		
SCALE: 1:2000	DATE: 02-MAY-13	DISTRICT: RIEL
ATLAS: J13A2	FILE: 7611/H (V2)	
MISC. PLAN No.: 4750/19		BAR (LIB10)

METRIC

All dimensions are approximate.
No warranty is expressed or implied regarding the accuracy of such information.