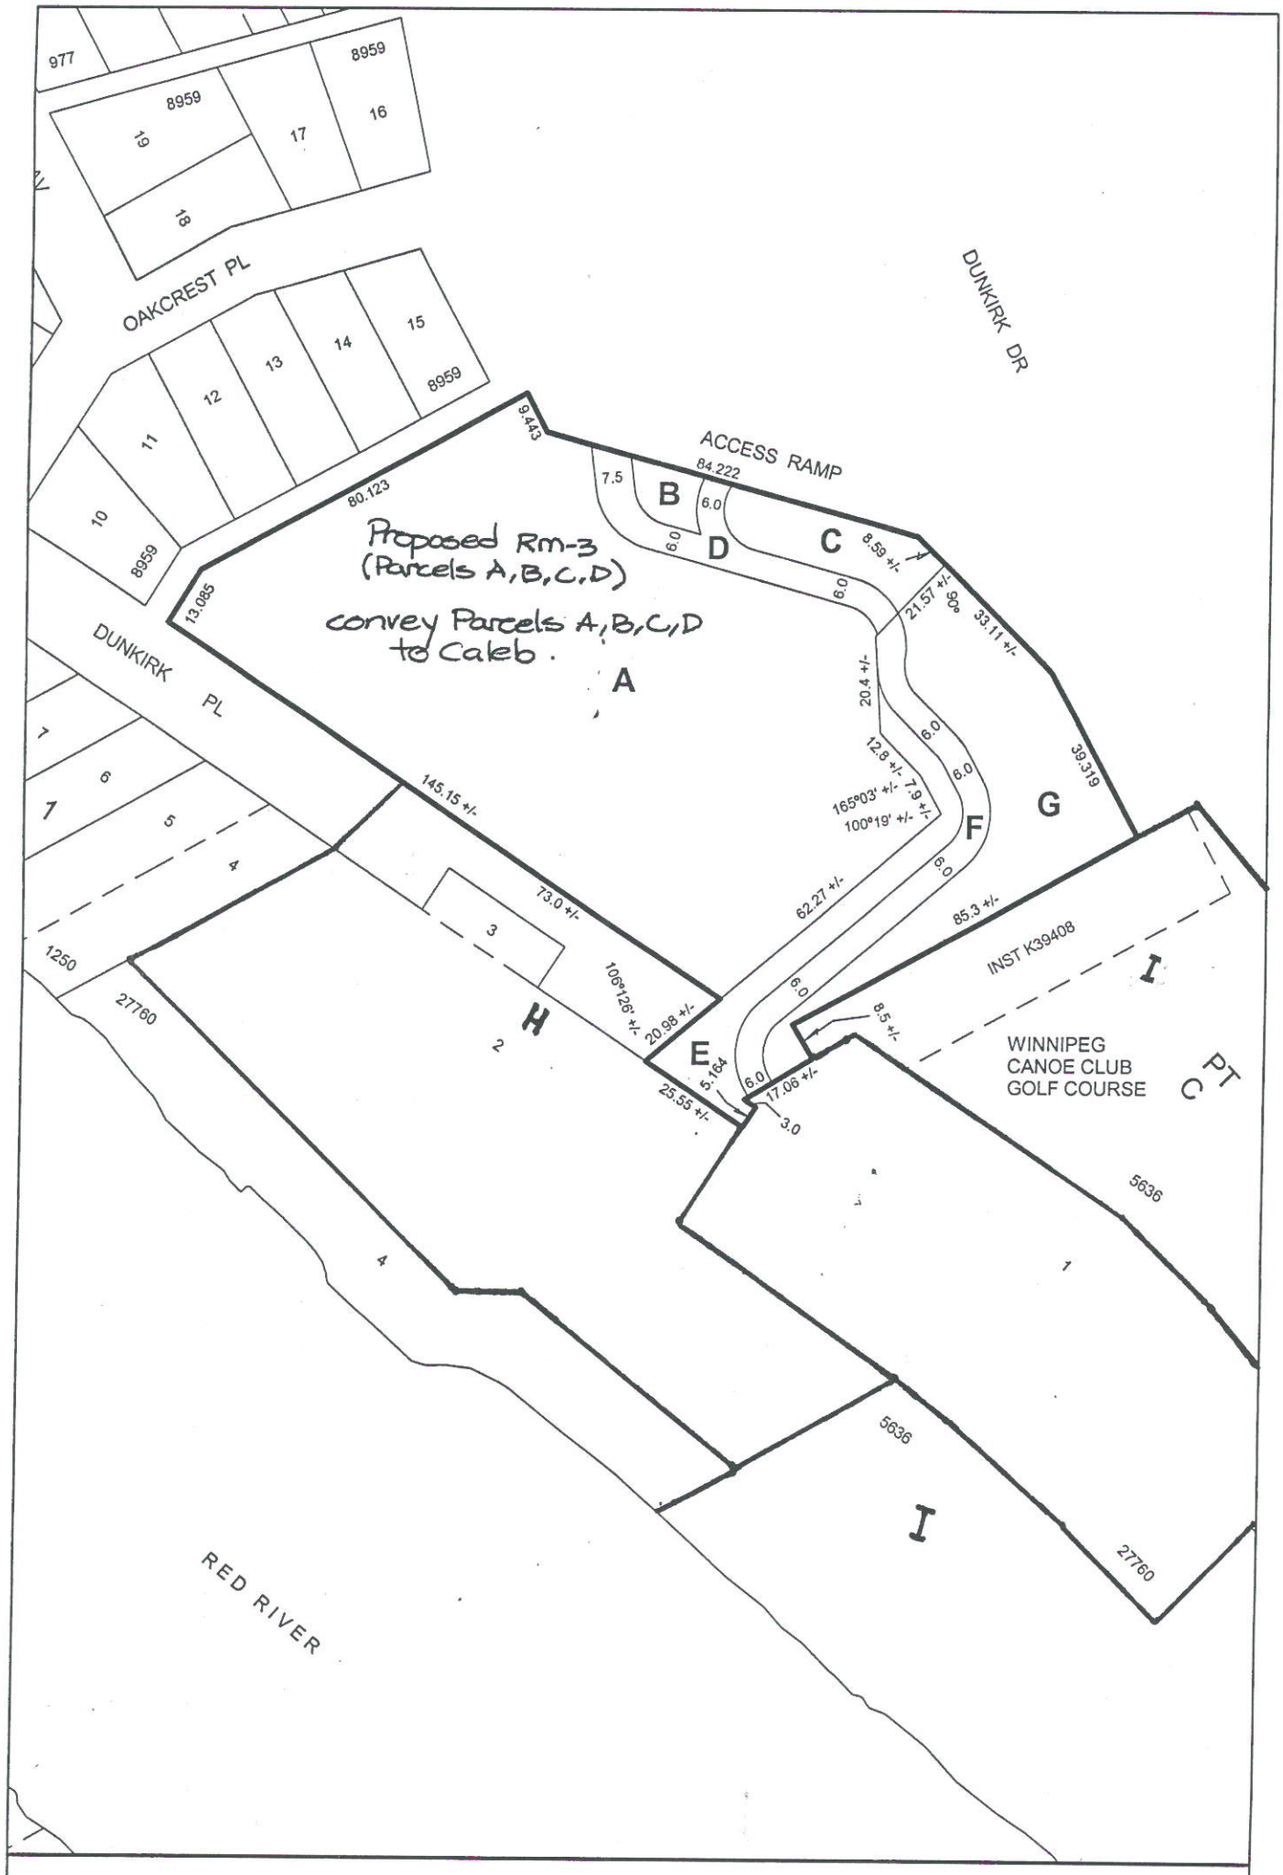


Subject City Property
Parcel A, B, C and D = 12,137 sq.m. +/- sold to Caleb
Parcel E, F and G = 3849 sq.m. +/- City owned land.

Date: 2004-APR-13
District: RIEL
File: 7611 / H ( Vol 2 )
Scale: 1:1500

**METRIC**

NOTE:
Information displayed hereon has been compiled or computed from a variety of sources and should be used as a general guide only.
No warranty is expressed or implied regarding the accuracy of such information.

CITY OF WINNIPEG
PLANNING, PROPERTY AND DEVELOPMENT DEPT.
LAND INFORMATION & MAPPING SERVICES

**MISC. PLAN NO. 4750 / 26**

THIS IS EXHIBIT "G" REFERRED TO
IN FILE NO. RAV/20773/2005D
DATED THIS 12th DAY OF OCT 2005

CLERK

# SCHEDULE "D"

THIS IS EXHIBIT " " REFERRED TO IN FILE NO. DATED THIS ___ DAY OF ___ 20__

CLERK

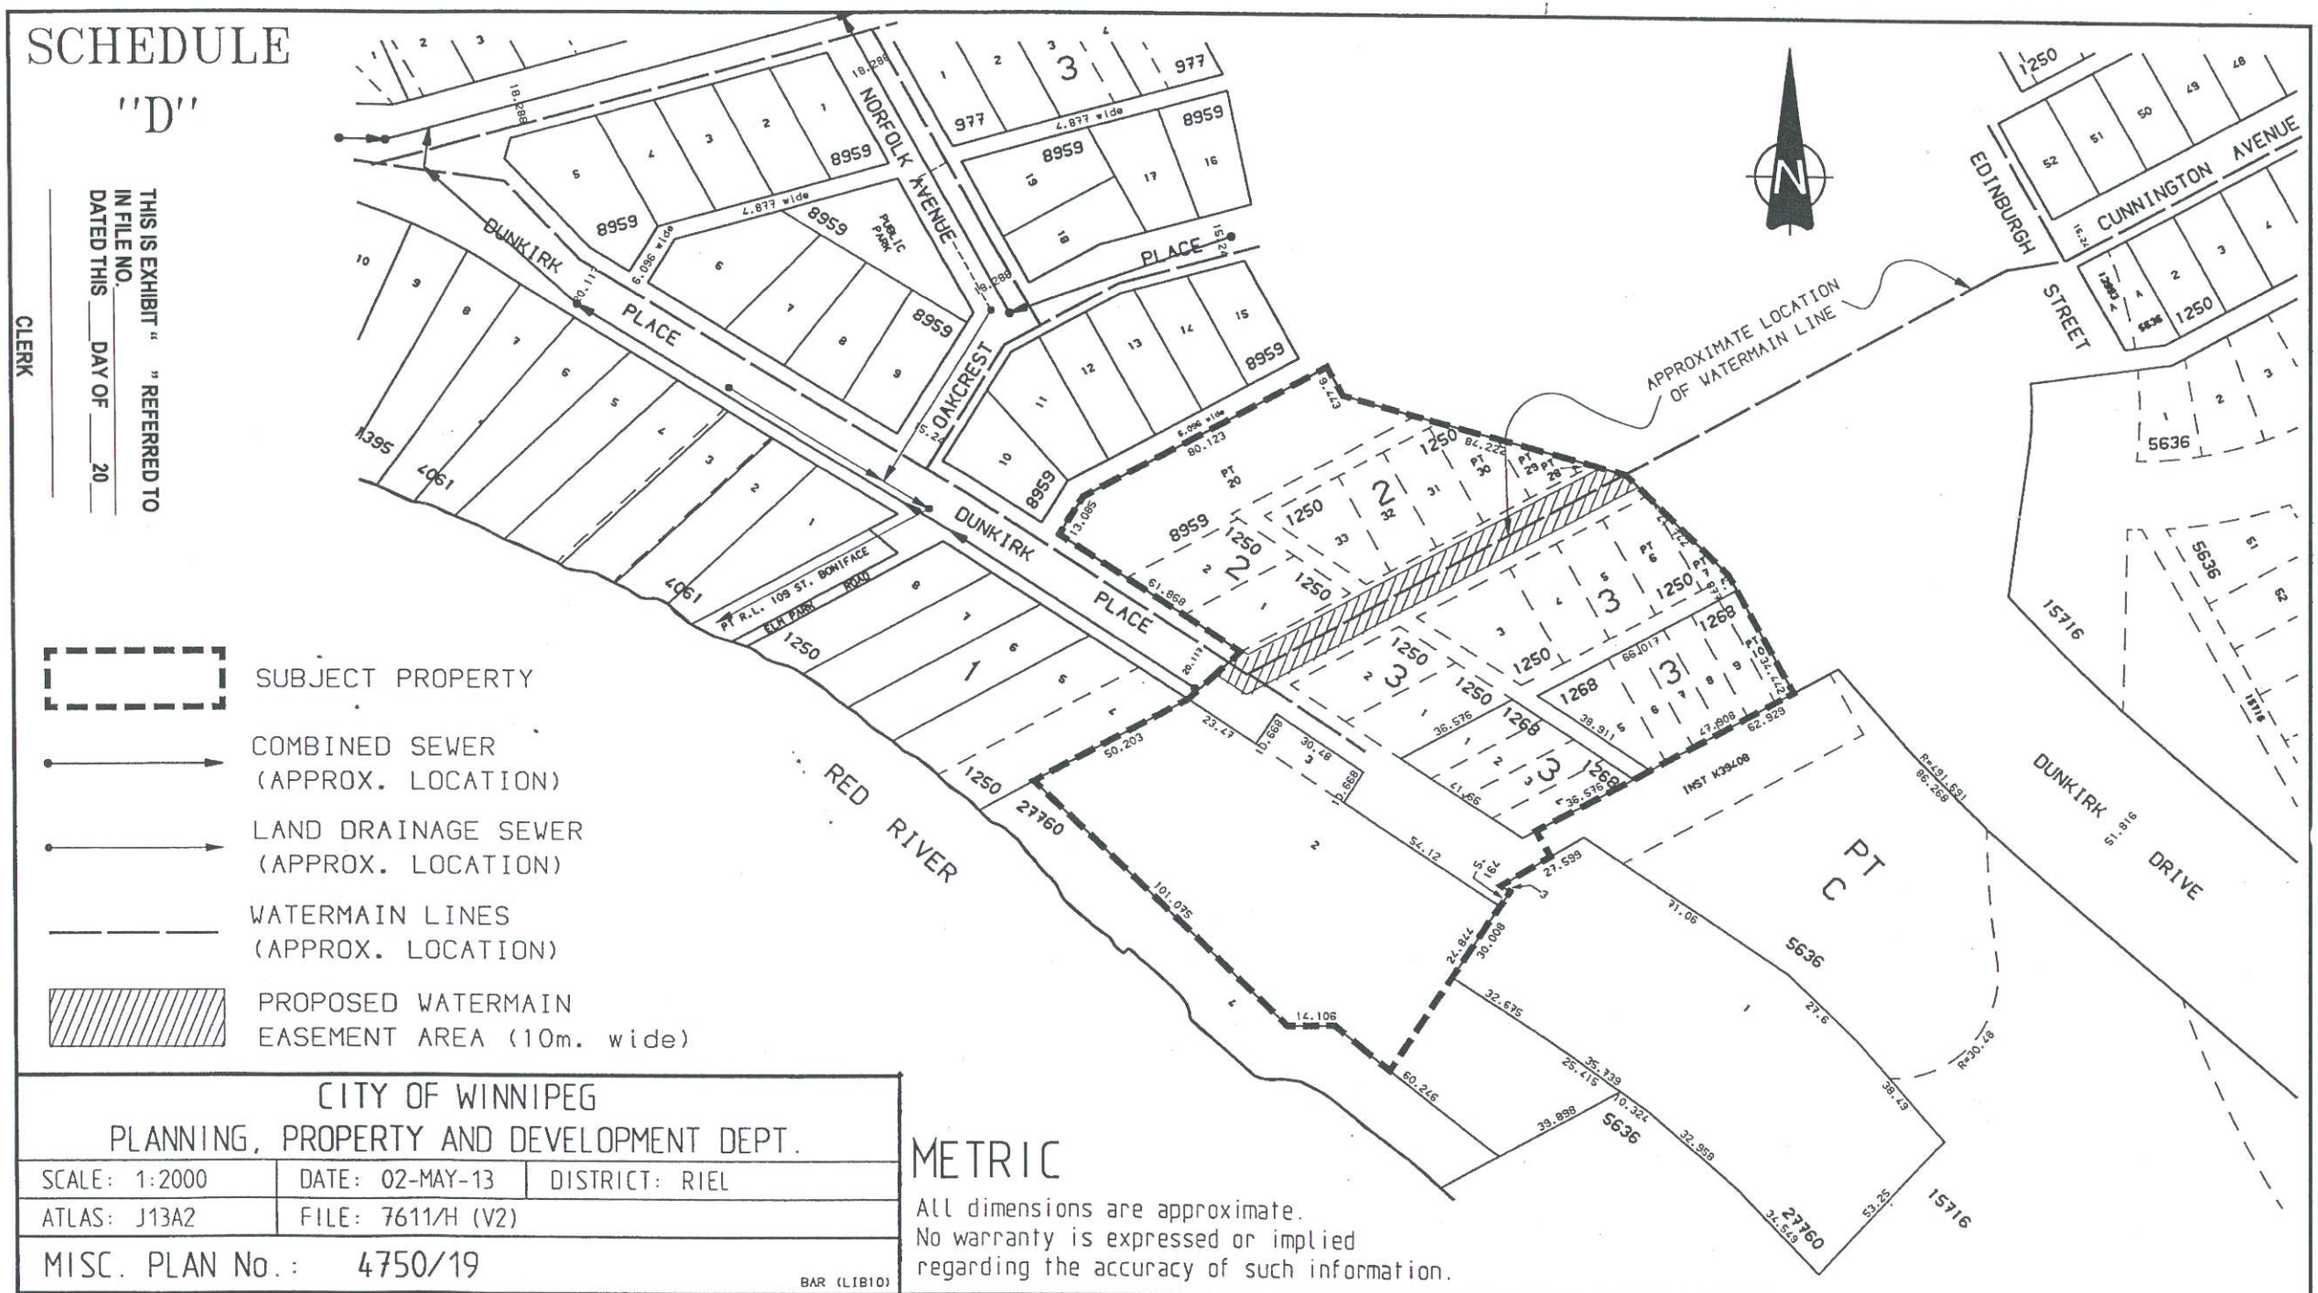


| CITY OF WINNIPEG<br>PLANNING, PROPERTY AND DEVELOPMENT DEPT. | | |
|---|---|---|
| SCALE: 1:2000 | DATE: 02-MAY-13 | DISTRICT: RIEL |
| ATLAS: J13A2 | FILE: 7611/H (V2) | |
| MISC. PLAN No.: 4750/19 | | BAR (LIB10) |

## METRIC

All dimensions are approximate.
No warranty is expressed or implied regarding the accuracy of such information.