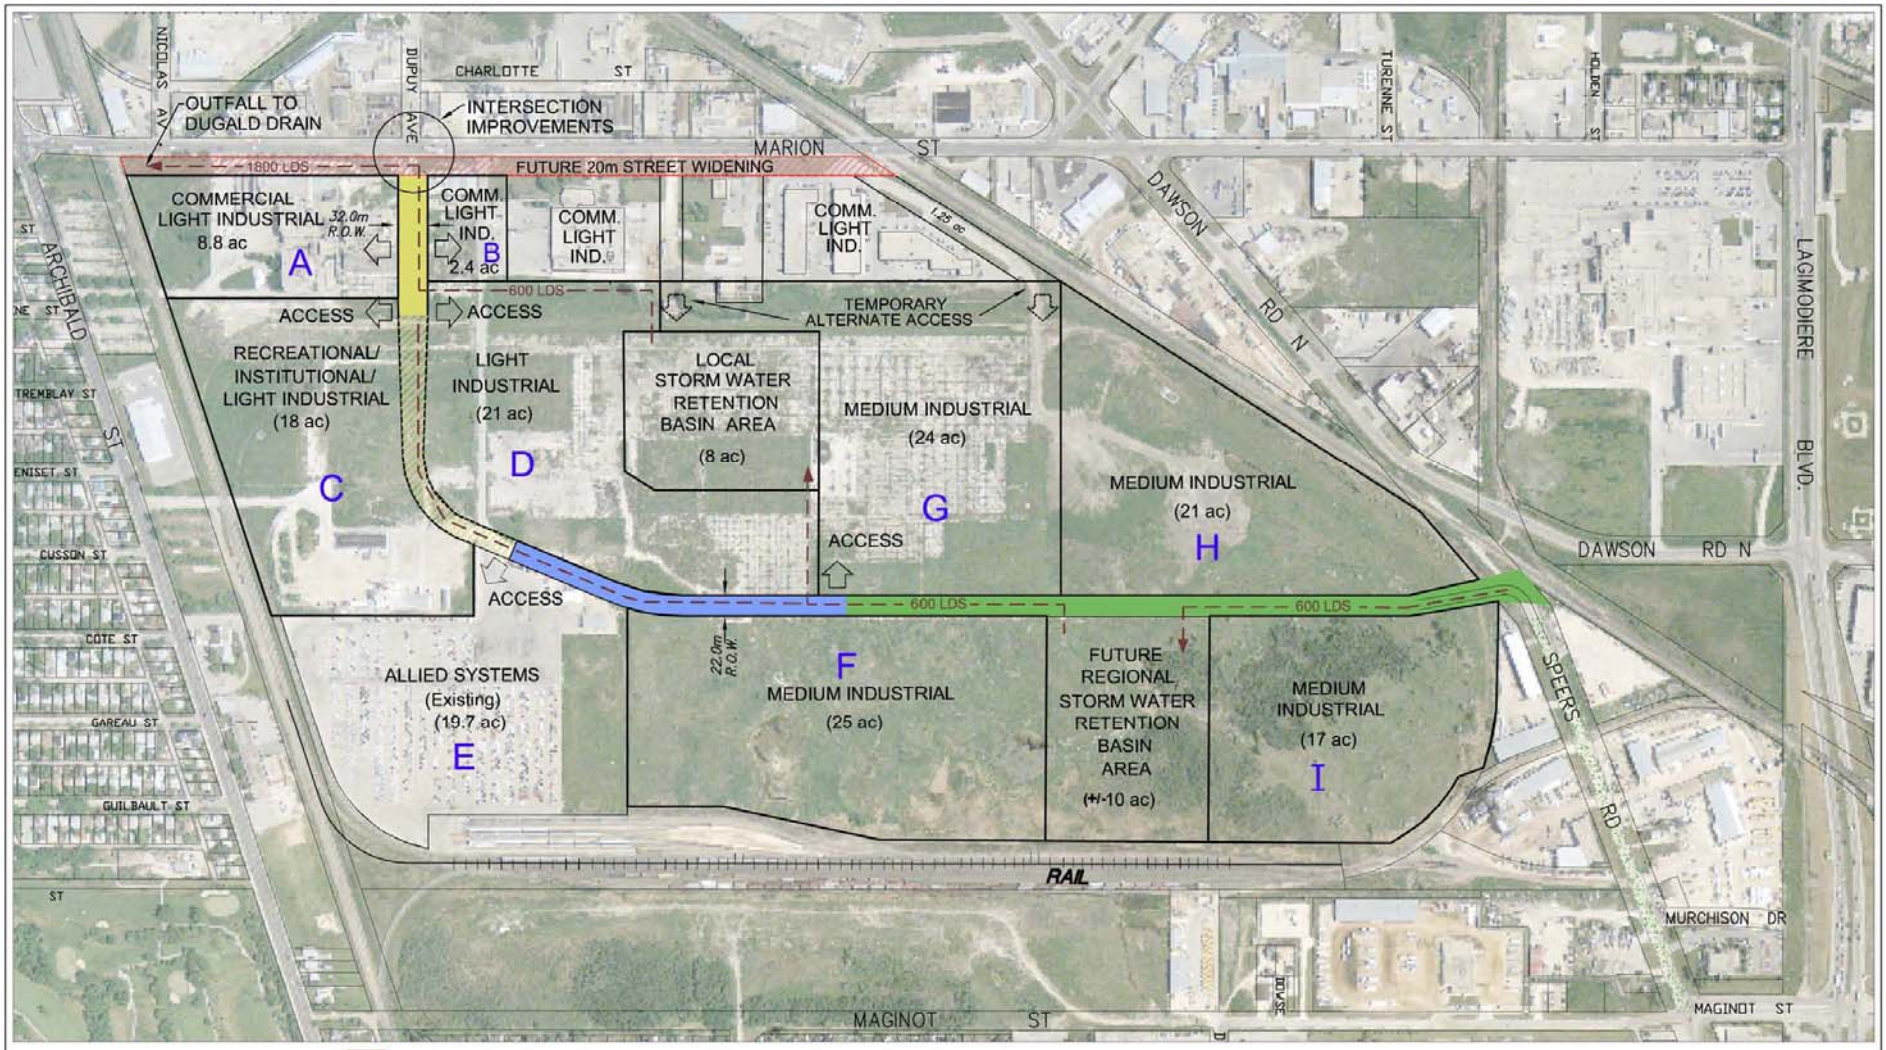


NDLEA™

CITY OF WINNIPEG
PUBLIC MARKETS LAND USE
OPTION 4B CONCEPTUAL LAND USE PLAN

SCALE:	DATE:	DWG. No.
1:5000	MAR 9.06	41538-SK-001