


329 - Schedule "A" referred to in Clause 4 of the Report of the Committee on Planning and Community Services dated January 5, 1996

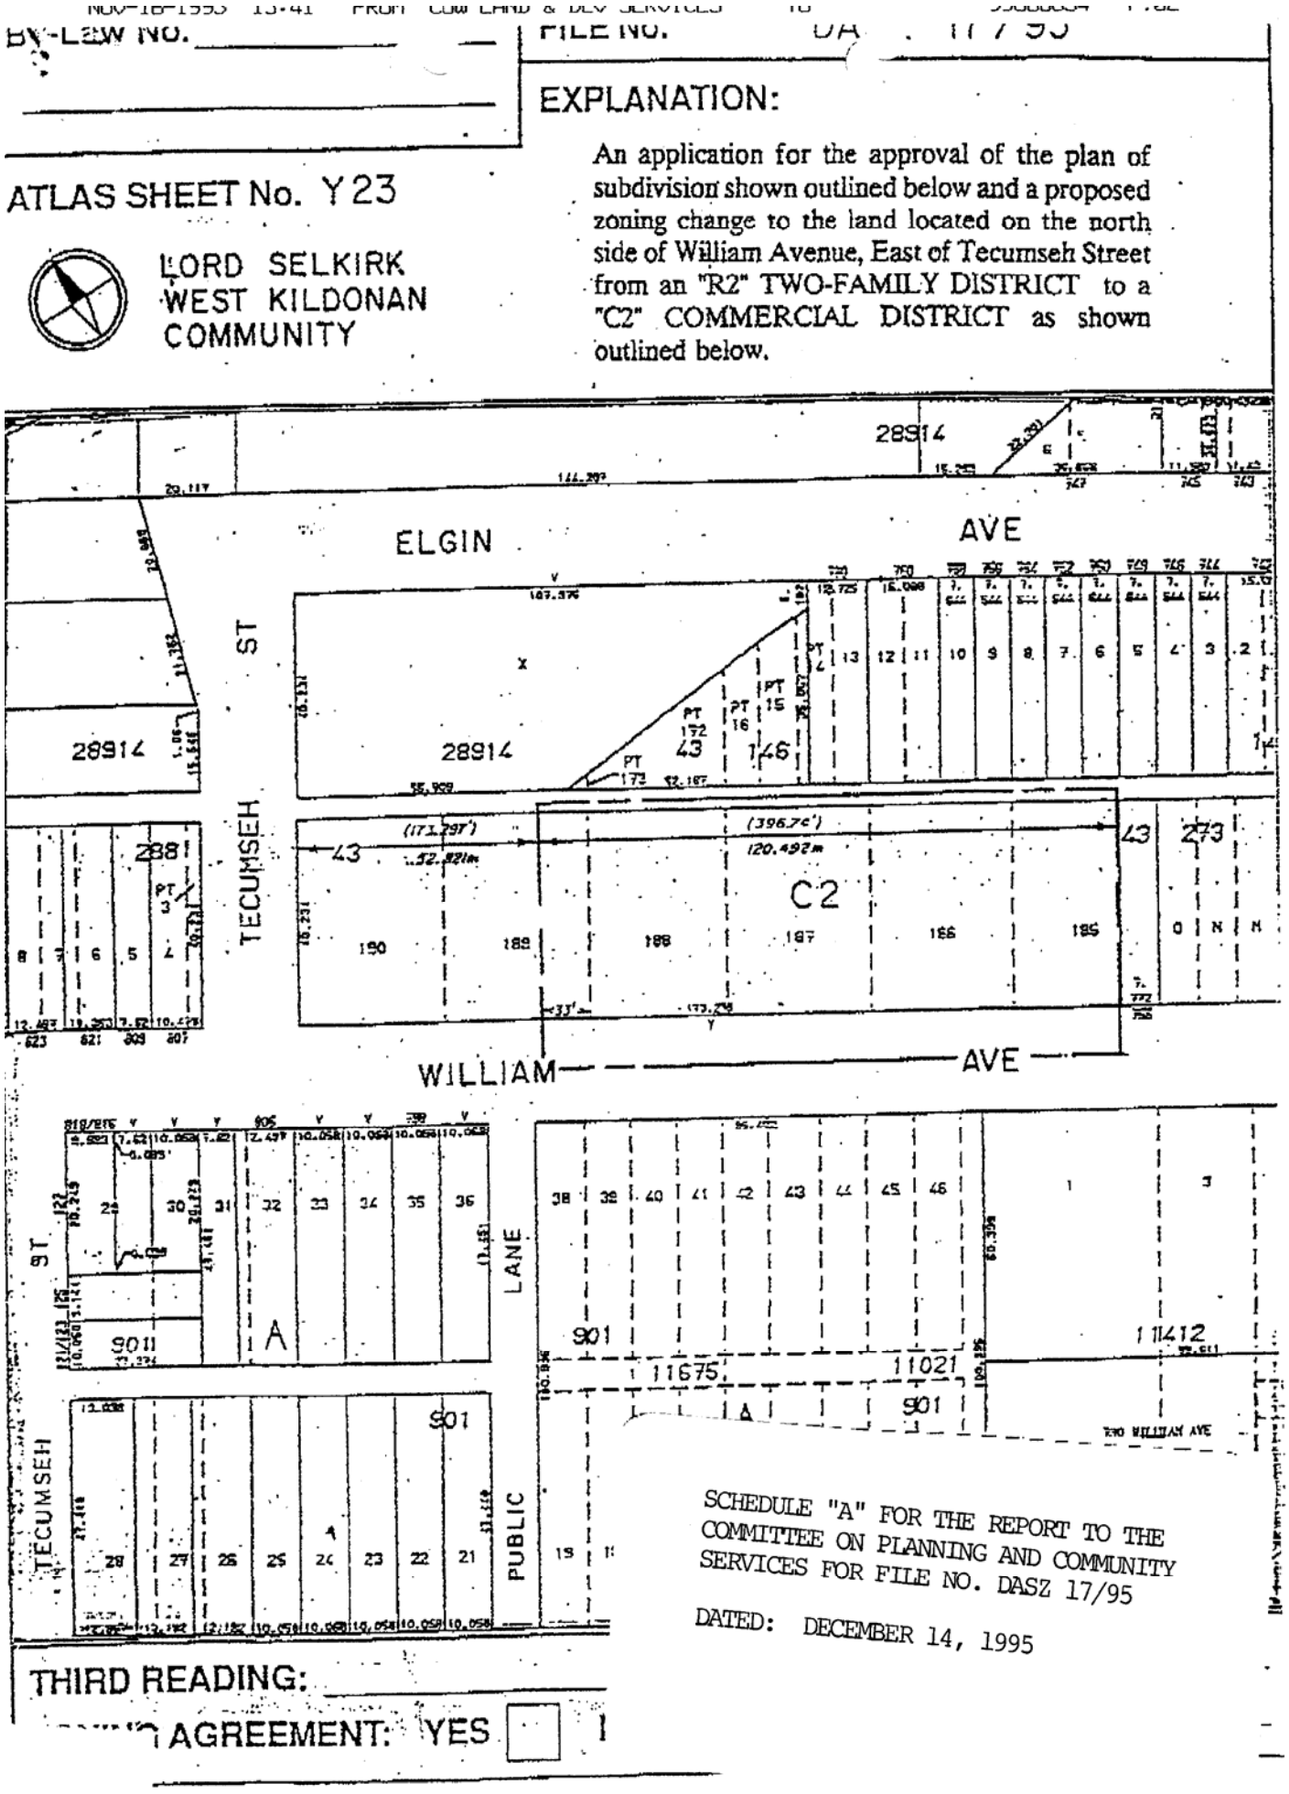


330 - Schedule “A” referred to in Clause 5 of the Report of the Committee on Planning and Community Services dated January 5, 1996

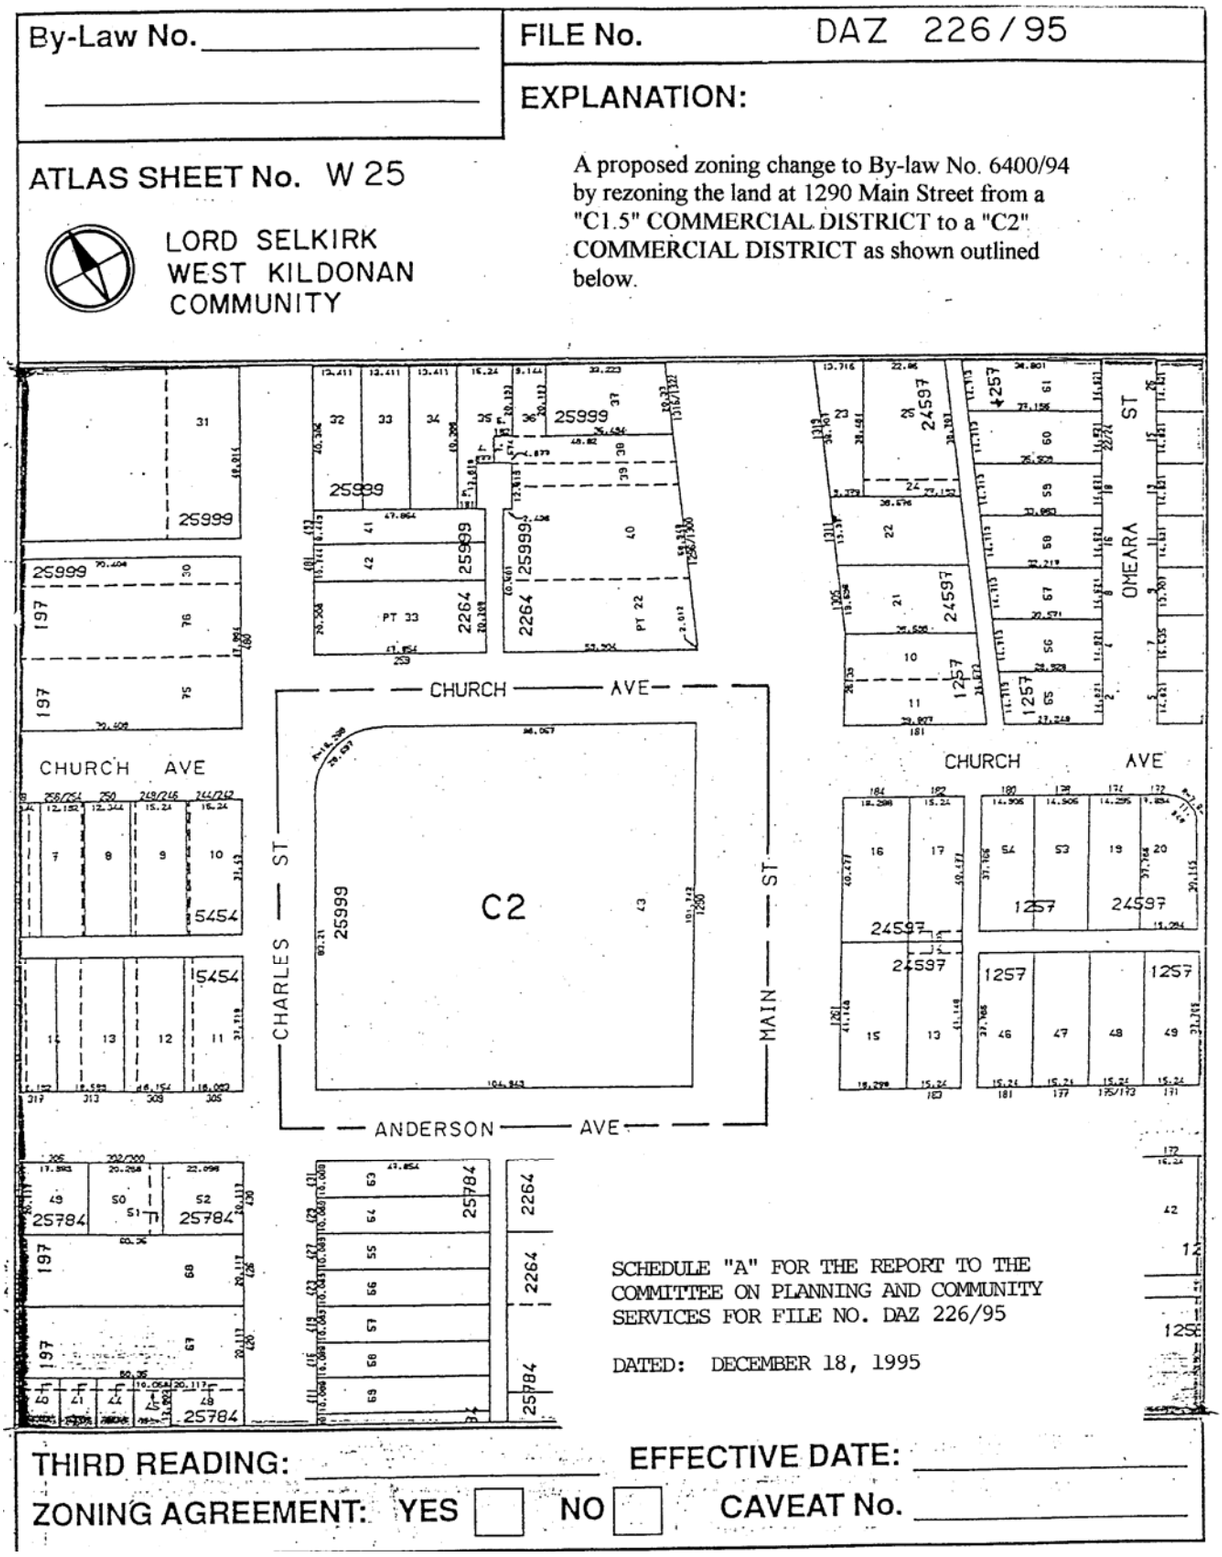


331 - Schedule “C” referred to in Clause 6 of the Report of the Committee on Planning and Community Services dated January 5, 1996

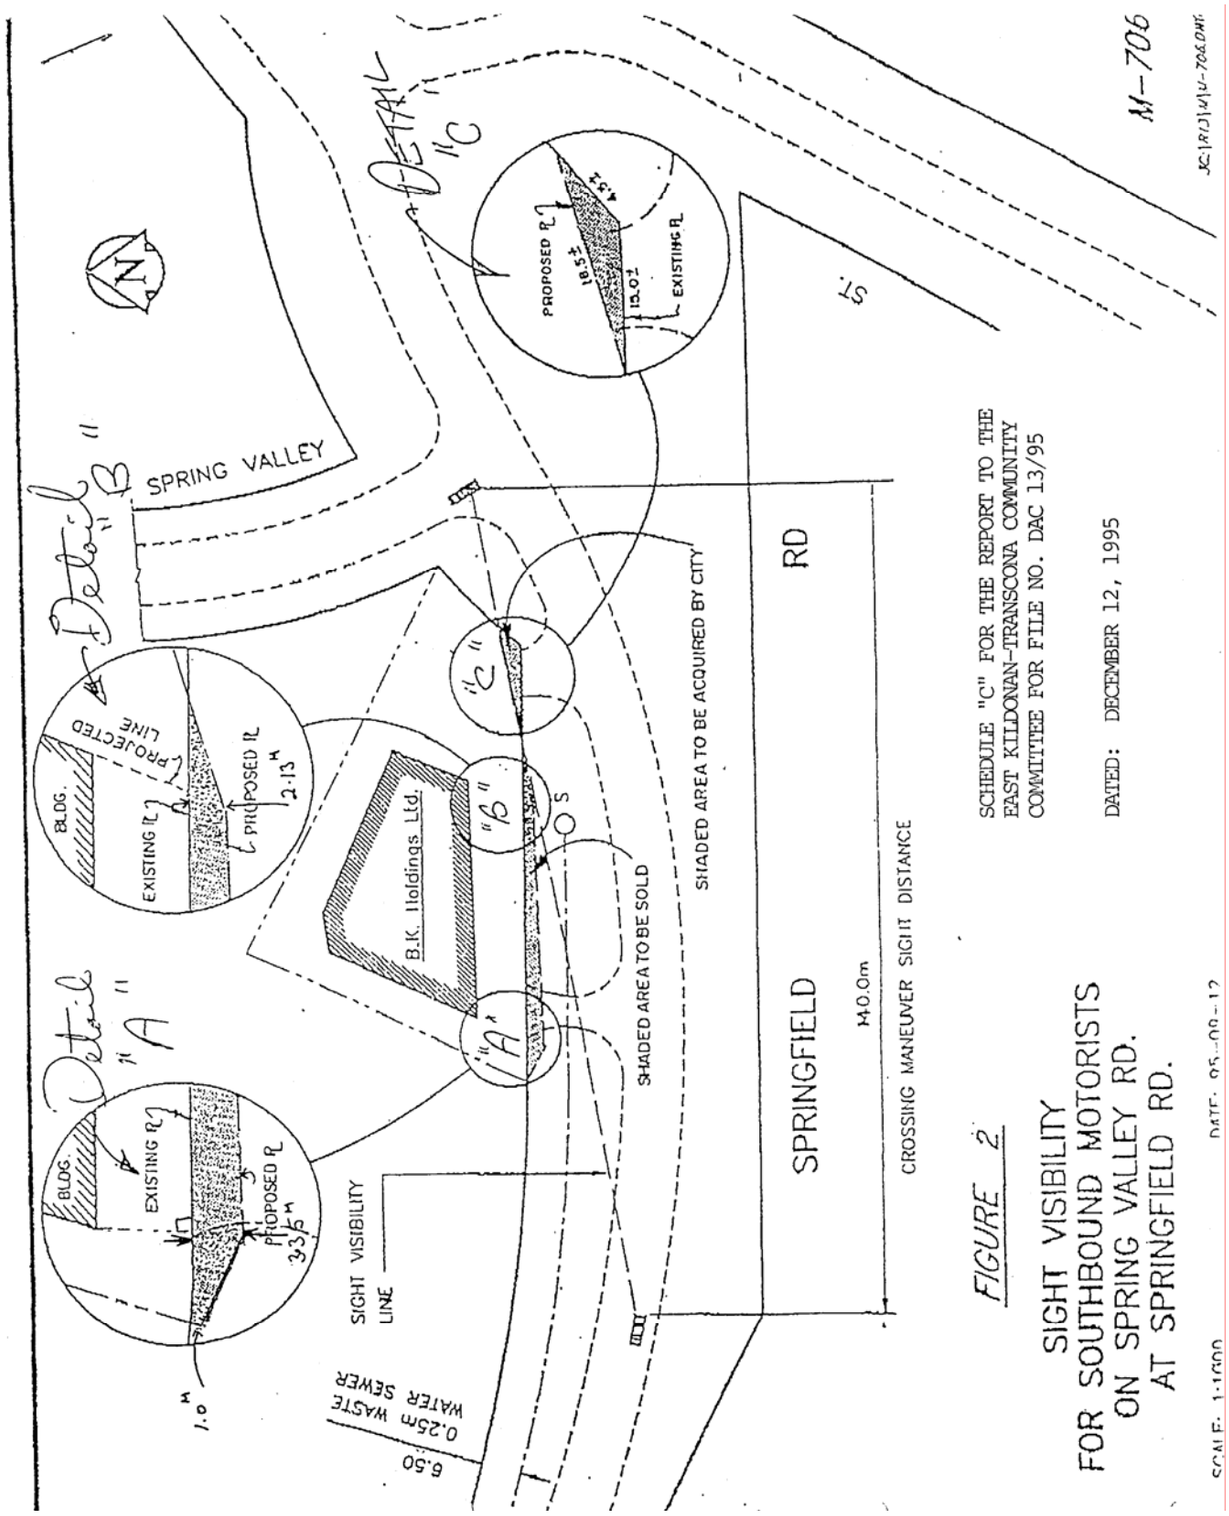

332 - Schedule “A” referred to in Clause 7 of the Report of the Committee on Planning and Community Services dated January 5, 1996

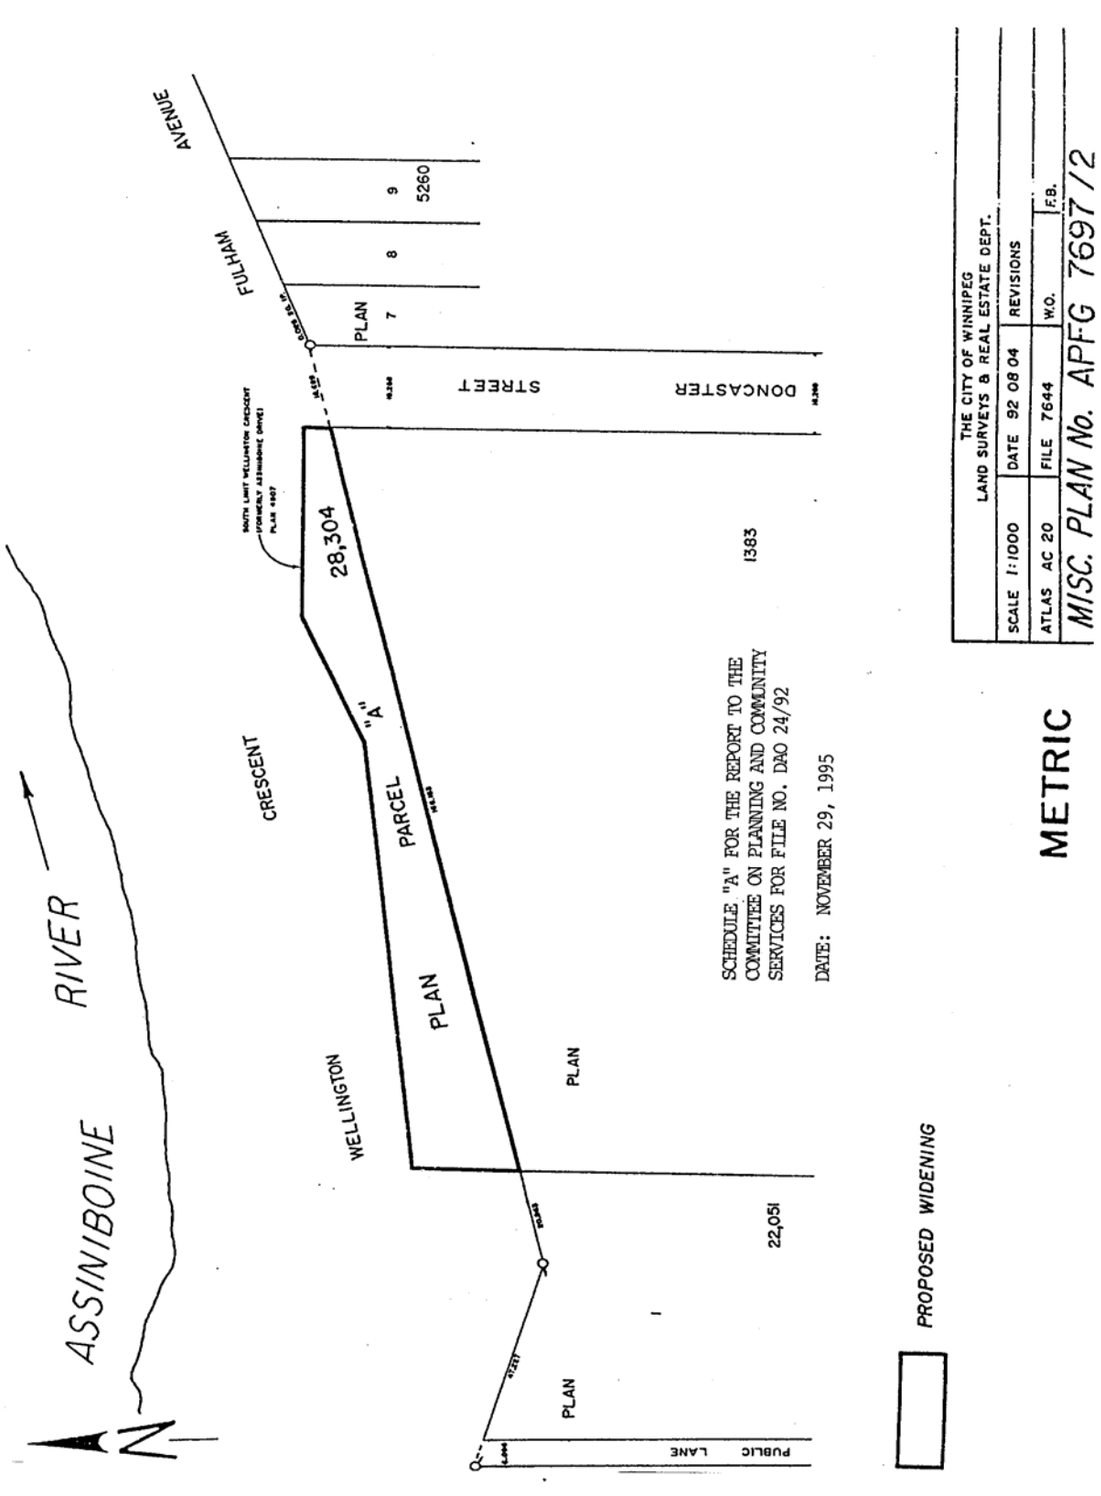


333 - Schedule “A” referred to in Clause 8 of the Report of the Committee on Planning and Community Services dated January 5, 1996

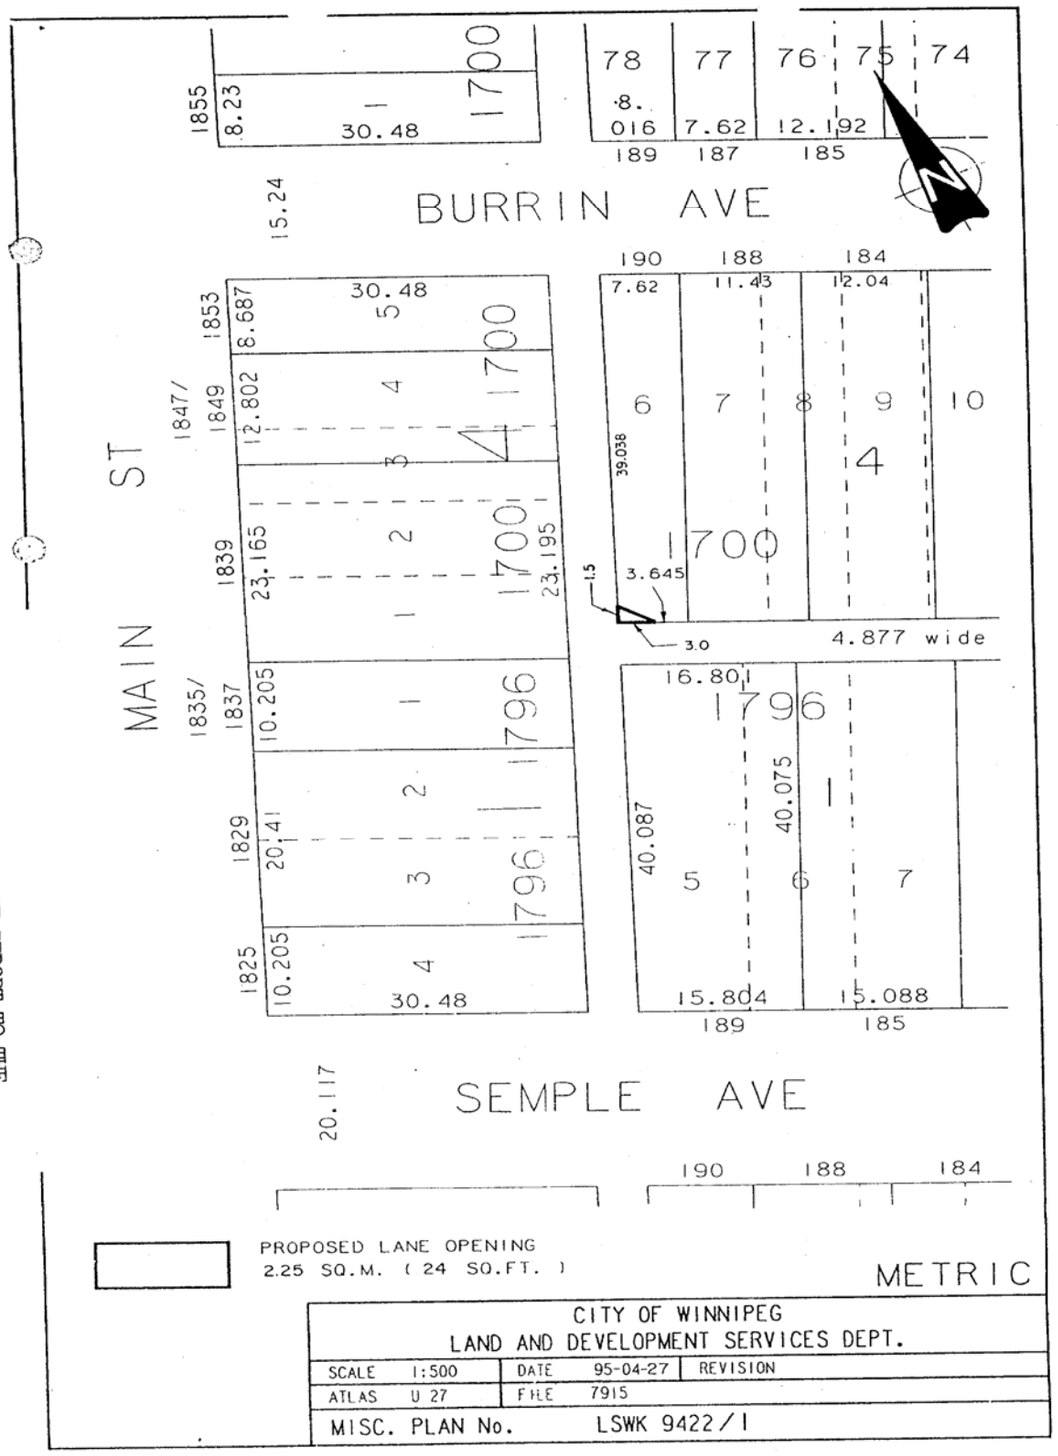


SCHEDULE "A" FOR THE REPORT TO THE LORD SELKIRK-WEST KILDONAN COMMUNITY COMMITTEE FOR FILE NO. DAO 14/95

DATED: NOVEMBER 29, 1995


334 - Schedule “A” referred to in Clause 9 of the Report of the Committee on Planning and Community Services dated January 5, 1996

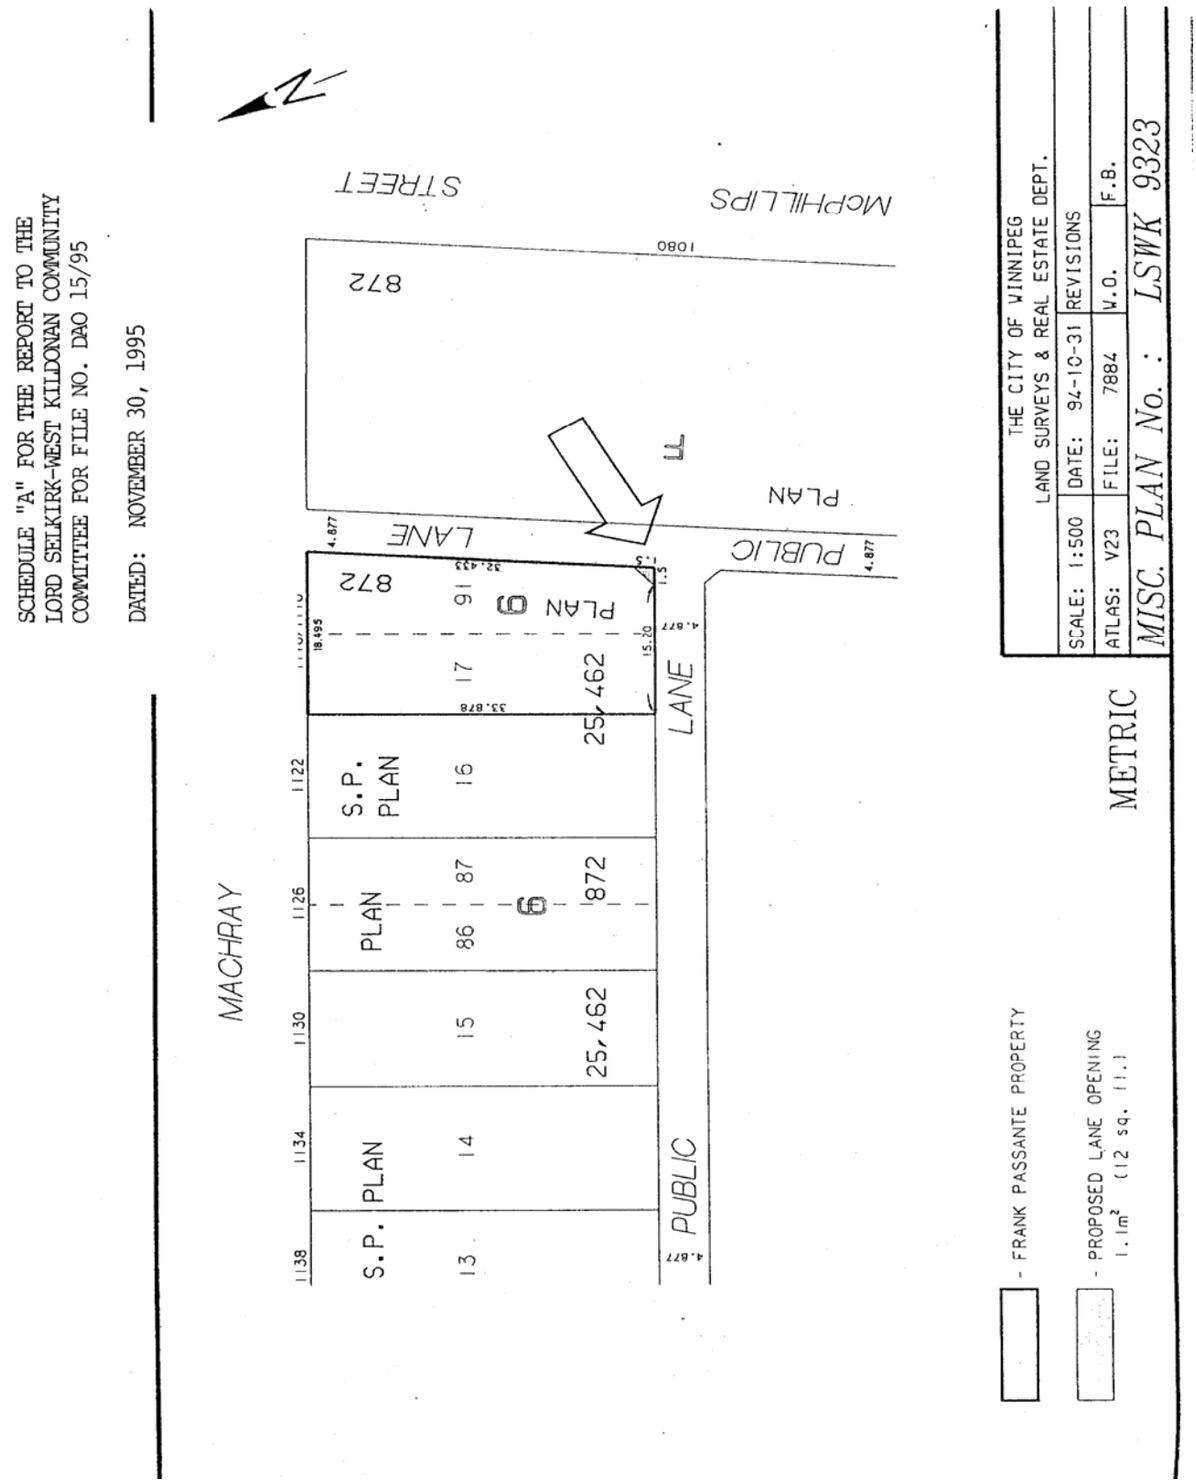

335 - Schedule “A” referred to in Clause 10 of the Report of the Committee on Planning and Community Services dated January 5, 1996

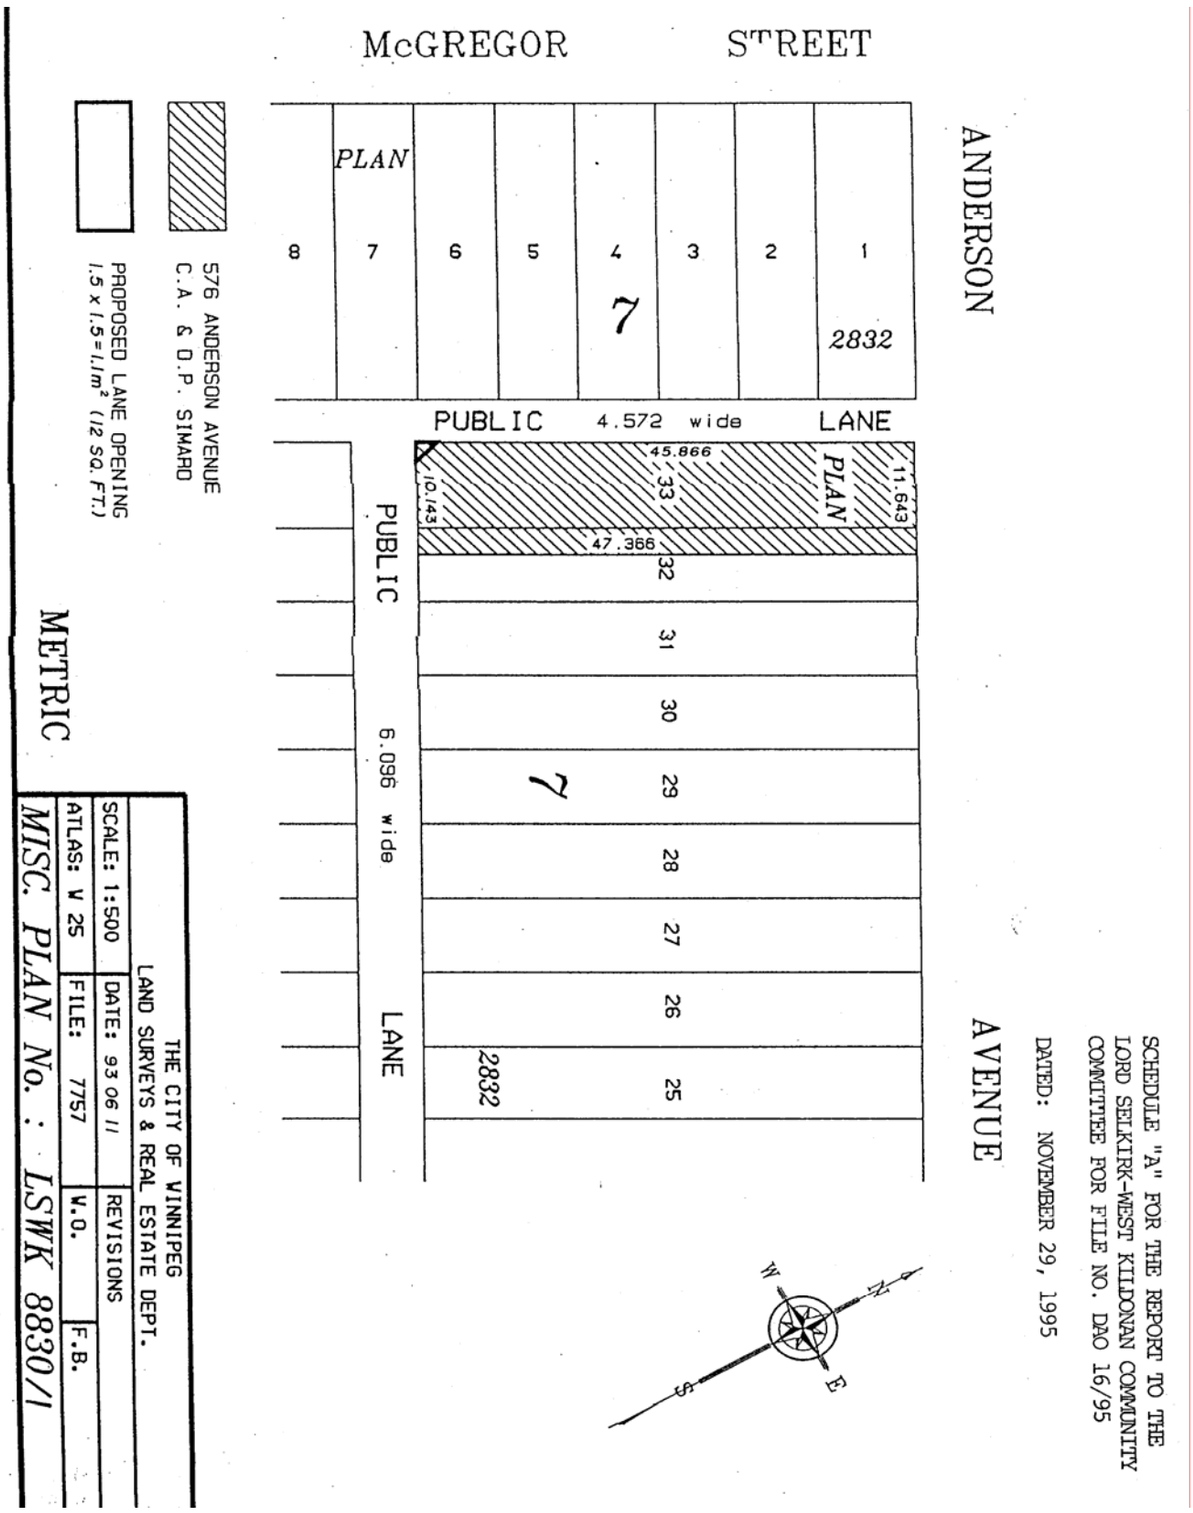

336 - Schedule “A” referred to in Clause 11 of the Report of the Committee on Planning and Community Services dated January 5, 1996

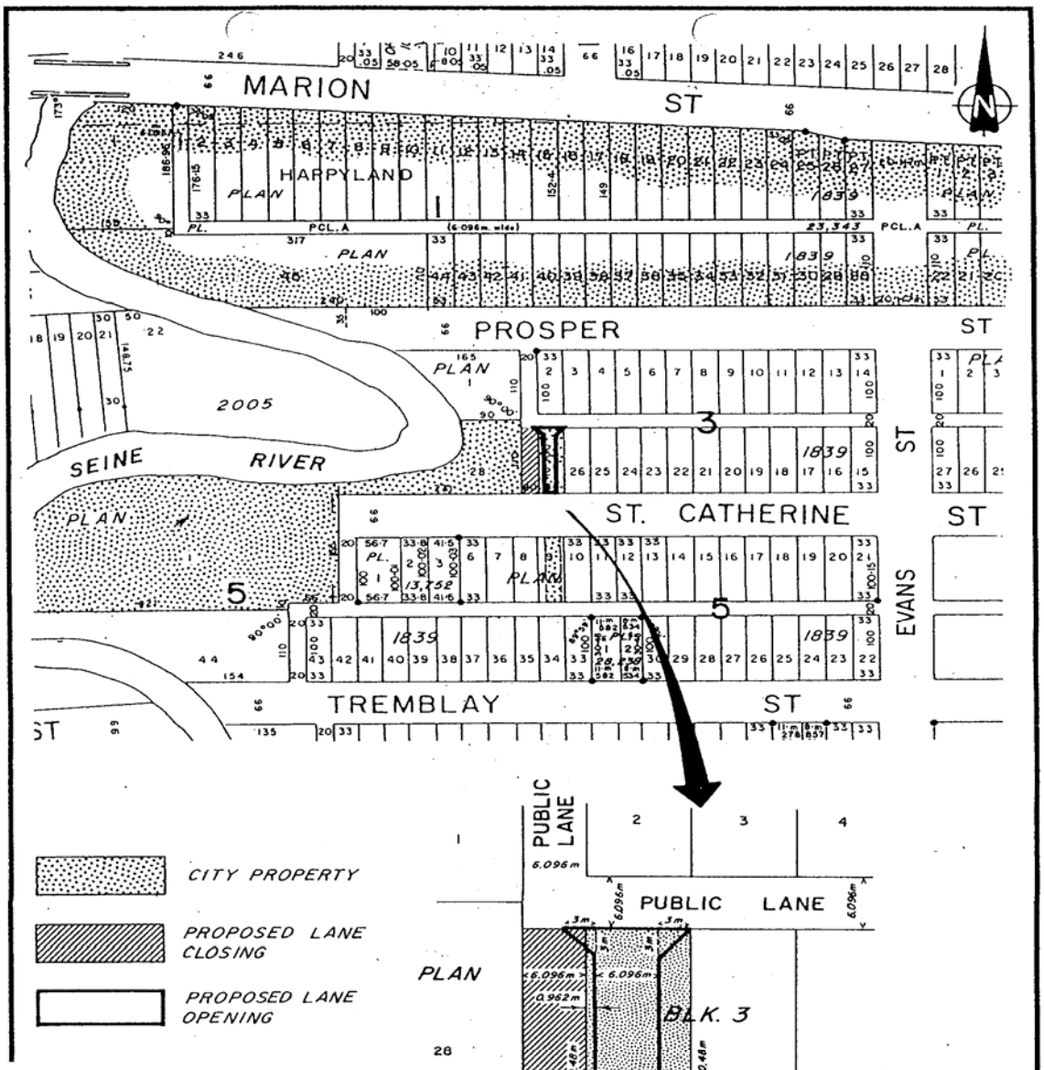

SCHEDULE "A" FOR THE REPORT TO THE RIEL COMMUNITY COMMITTEE FOR FILE NO. DACC 6/93

DATED: AUGUST 10, 1995

Metric dimensions are designated with the Metric symbol m. All other dimensions shown are imperial.

METRIC

THE CITY OF WINNIPEG
LAND SURVEYS & REAL ESTATE DEPT.

SCALE: 1:2000	DATE: 93-12-02	REVISIONS
ATLAS: A827	FILE: 32/6752, 7684	

MISC. PLAN No. RIEL 8902/1

337 - Schedule “A” referred to in Clause 12 of the Report of the Committee on Planning and Community Services dated January 5, 1996

