F.B.NO. 1444/138-139"DF09032066N.CR5
DRAWING NAME: SDWGSERVER\PLANS\PLI20176.DWG"LNM.IO.C.M."JPN: 0902056

METRIC


DEPOSIT NO. 221/2009

PLAN OF EASEMENT FOR DRAINAGE CHANNEL ACROSS PART OF O.T.M. LOTS 24 TO 30 (BOTH INCLUSIVE) PARISH OF ST. CHARLES

CITY OF WINNIPEG
MANITOBA

SCALE: 1:2000 0 20 40 60 80 120 160 200 240

TO BE EXPROPRIATED UNDER THE EXPROPRIATION ACT (MANITOBA)

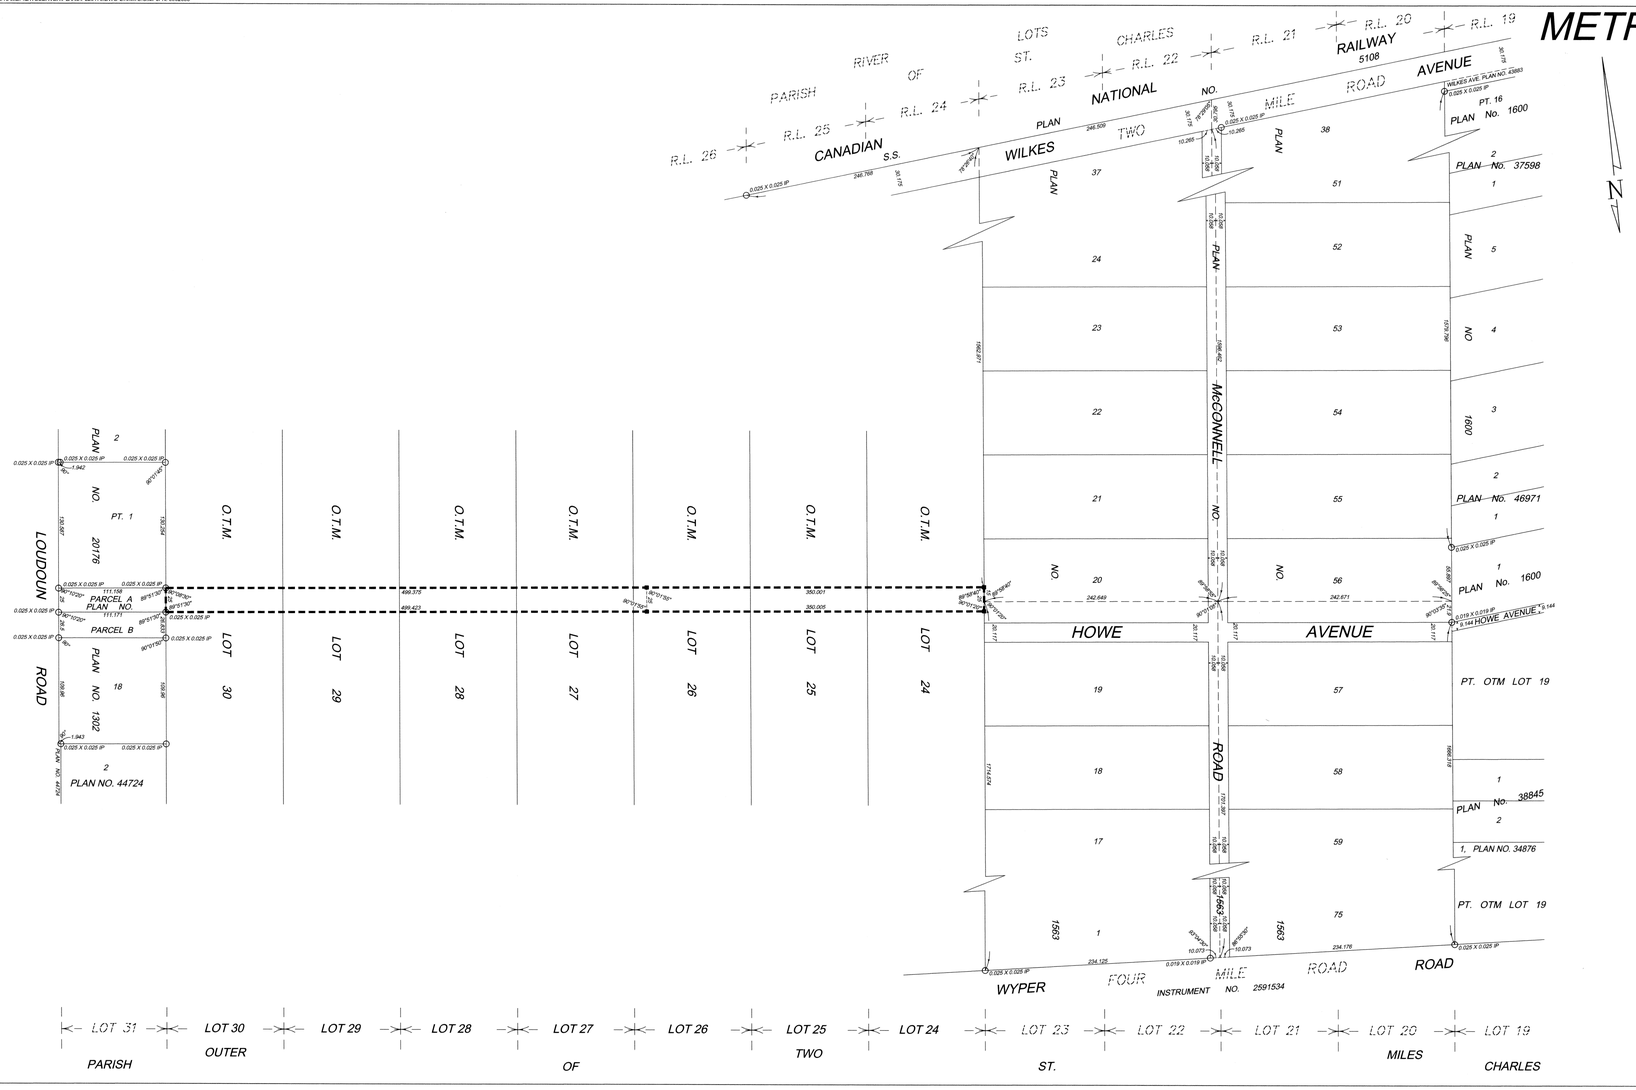

NOTES:

ALL DISTANCES ARE IN METRES AND MAY BE CONVERTED IN FEET BY MULTIPLYING BY 3.28084.
SURVEY MONUMENTS FOUND ON THE GROUND ARE DESCRIBED AND SHOWN THUS .....○
IRON POSTS 0.025 X 0.025 X 0.914 MARKED M.L.S. ARE PLACED AT ALL POINTS SHOWN THUS.....■
ALL PLANS REFERRED TO ARE ON RECORD IN THE WINNIPEG LAND TITLES OFFICE.
LAND REQUIRED FOR DRAINAGE CHANNEL EASEMENT IS SHOWN BORDERED THUS .....

AFFIDAVIT

I, LESLIE NEIL McLAUGHLIN, OF THE CITY OF WINNIPEG, MANITOBA LAND SURVEYOR, MAKE OATH AND SAY THAT I DID PERSONALLY SUPERINTEND THE SURVEY REPRESENTED BY THIS PLAN, THAT THE SURVEY WAS MADE ON THE 13TH AND 17TH DAYS OF FEBRUARY, A.D. 2009 AND THAT THE SURVEY AND PLAN IS CORRECT AND TRUE TO THE BEST OF MY KNOWLEDGE AND BELIEF.

MANITOBA LAND SURVEYOR

SWORN TO BEFORE ME AT THE CITY OF WINNIPEG
THIS 12TH DAY OF MARCH, A.D. 2009

A SURVEYOR AUTHORIZED TO PRACTISE
UNDER "THE LAND SURVEYORS ACT."

APPROVALS:

THIS IS THE PLAN REFERRED TO IN BY-LAW NUMBER _____ OF THE CITY OF WINNIPEG DATED THIS _____ DAY OF _____, 20___

CITY CLERK

THIS IS THE PLAN REFERRED TO IN A DECLARATION OF EXPROPRIATION OF THE CITY OF WINNIPEG DATED THIS _____ DAY OF _____, 20___

CITY CLERK

REGISTRATION

DETACHED FROM REGISTERED INSTRUMENT NO. _____
AND FILED IN THE WINNIPEG LAND TITLES OFFICE
THIS _____ DAY OF _____, 20___
AS PLAN NUMBER _____

FOR DISTRICT REGISTRAR

REGISTRATION NO. _____

THIS APPROVAL IS VALID FOR 12 MONTHS UNLESS REGISTERED.

APPROVED:
THIS 13 DAY OF March, 2009

EXAMINER OF SURVEYS

RE-APPROVED:
THIS _____ DAY OF _____, 20___

EXAMINER OF SURVEYS

Pollock & Wright
LAND SURVEYING • GEOMATICS
117 FORT STREET, WINNIPEG, MB R3C 1C6

CITY OF WINNIPEG JOB NO. 20080737