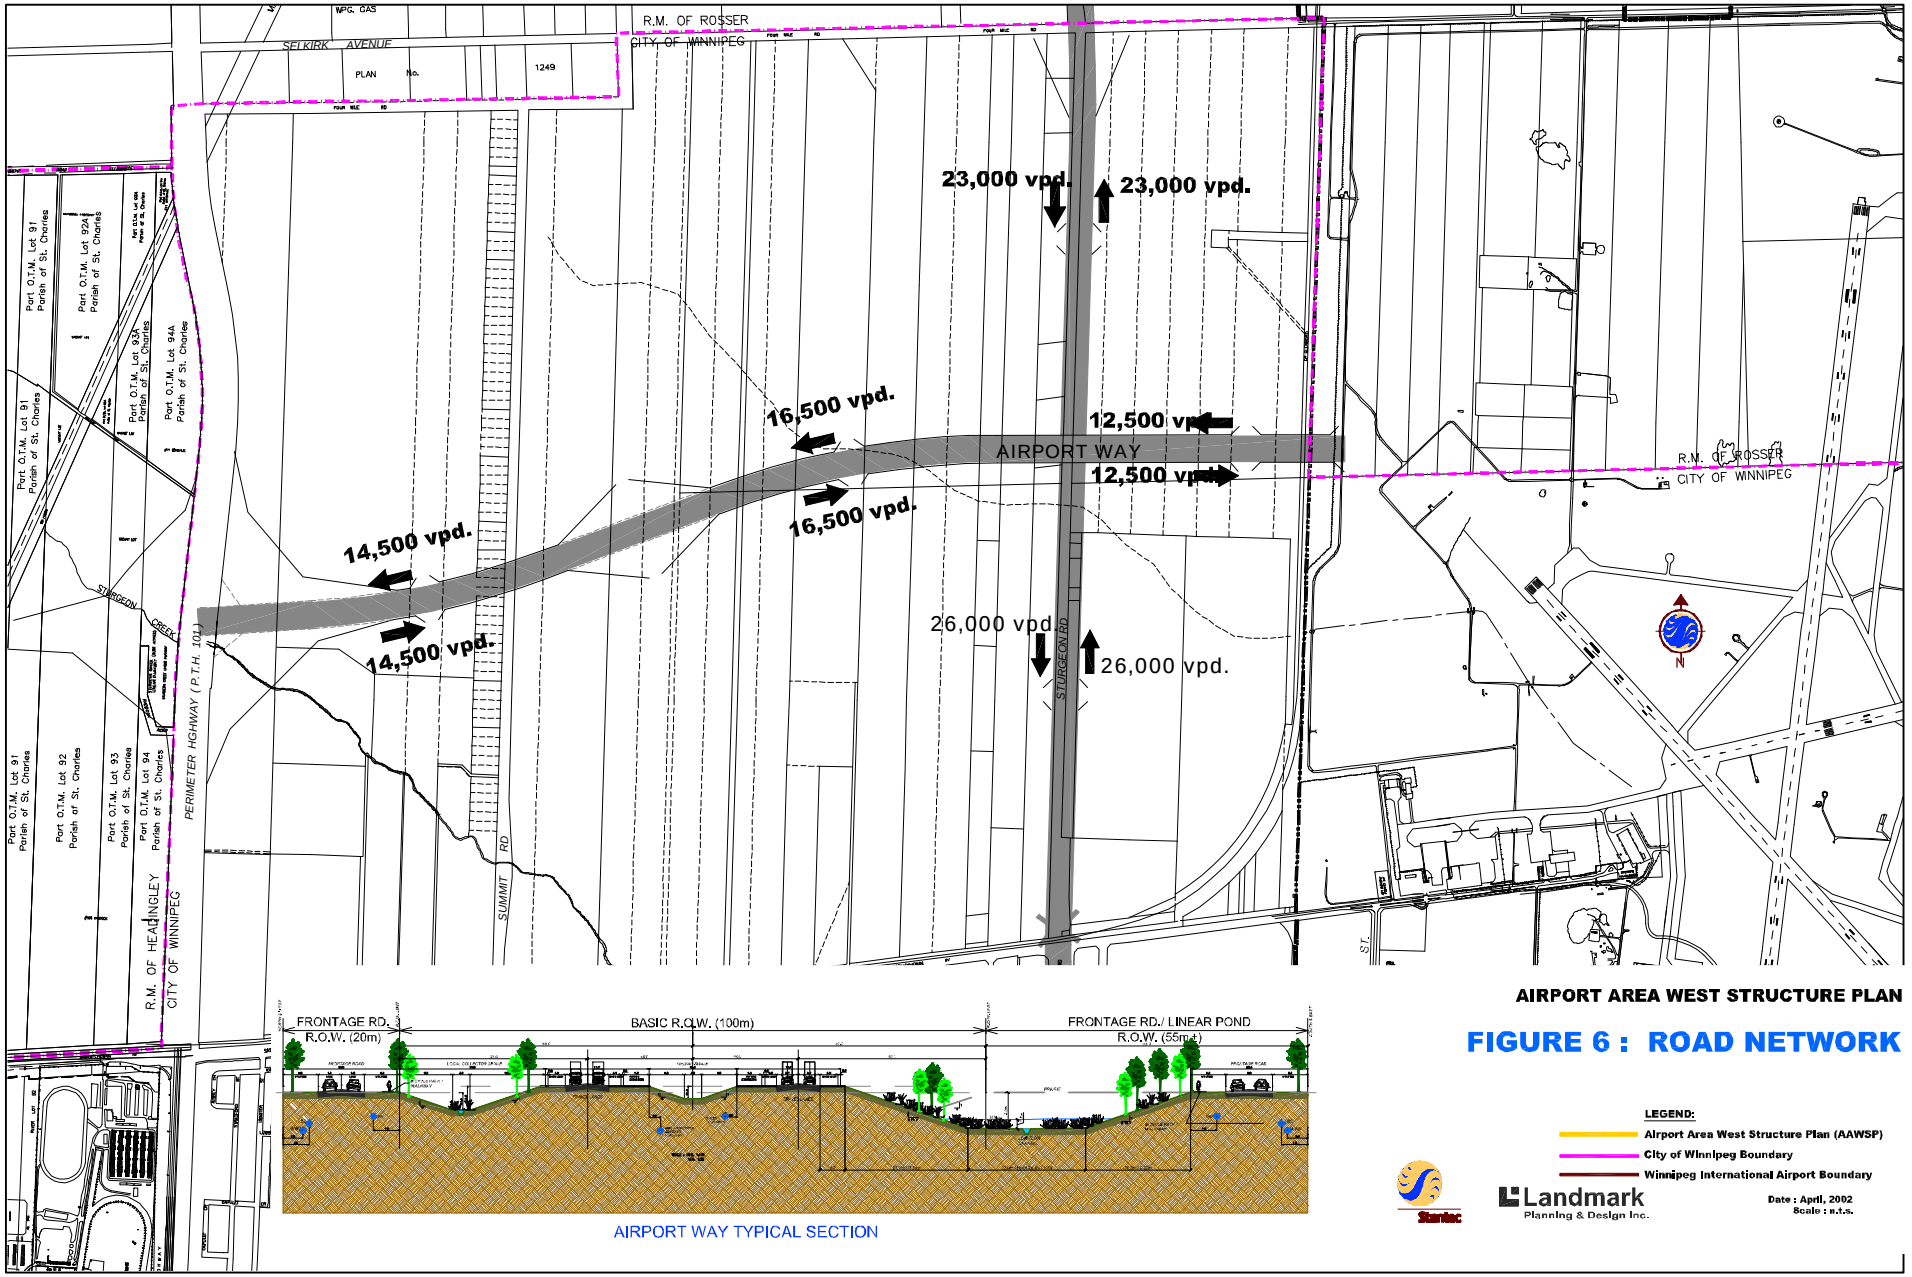


AIRPORT WAY TYPICAL SECTION

AIRPORT AREA WEST STRUCTURE PLAN

FIGURE 6 : ROAD NETWORK

LEGEND:

- Airport Area West Structure Plan (AAWSP)
- City of Winnipeg Boundary
- Winnipeg International Airport Boundary

Stantec

Landmark Planning & Design Inc.

Date : April, 2002
Scale : n.t.s.