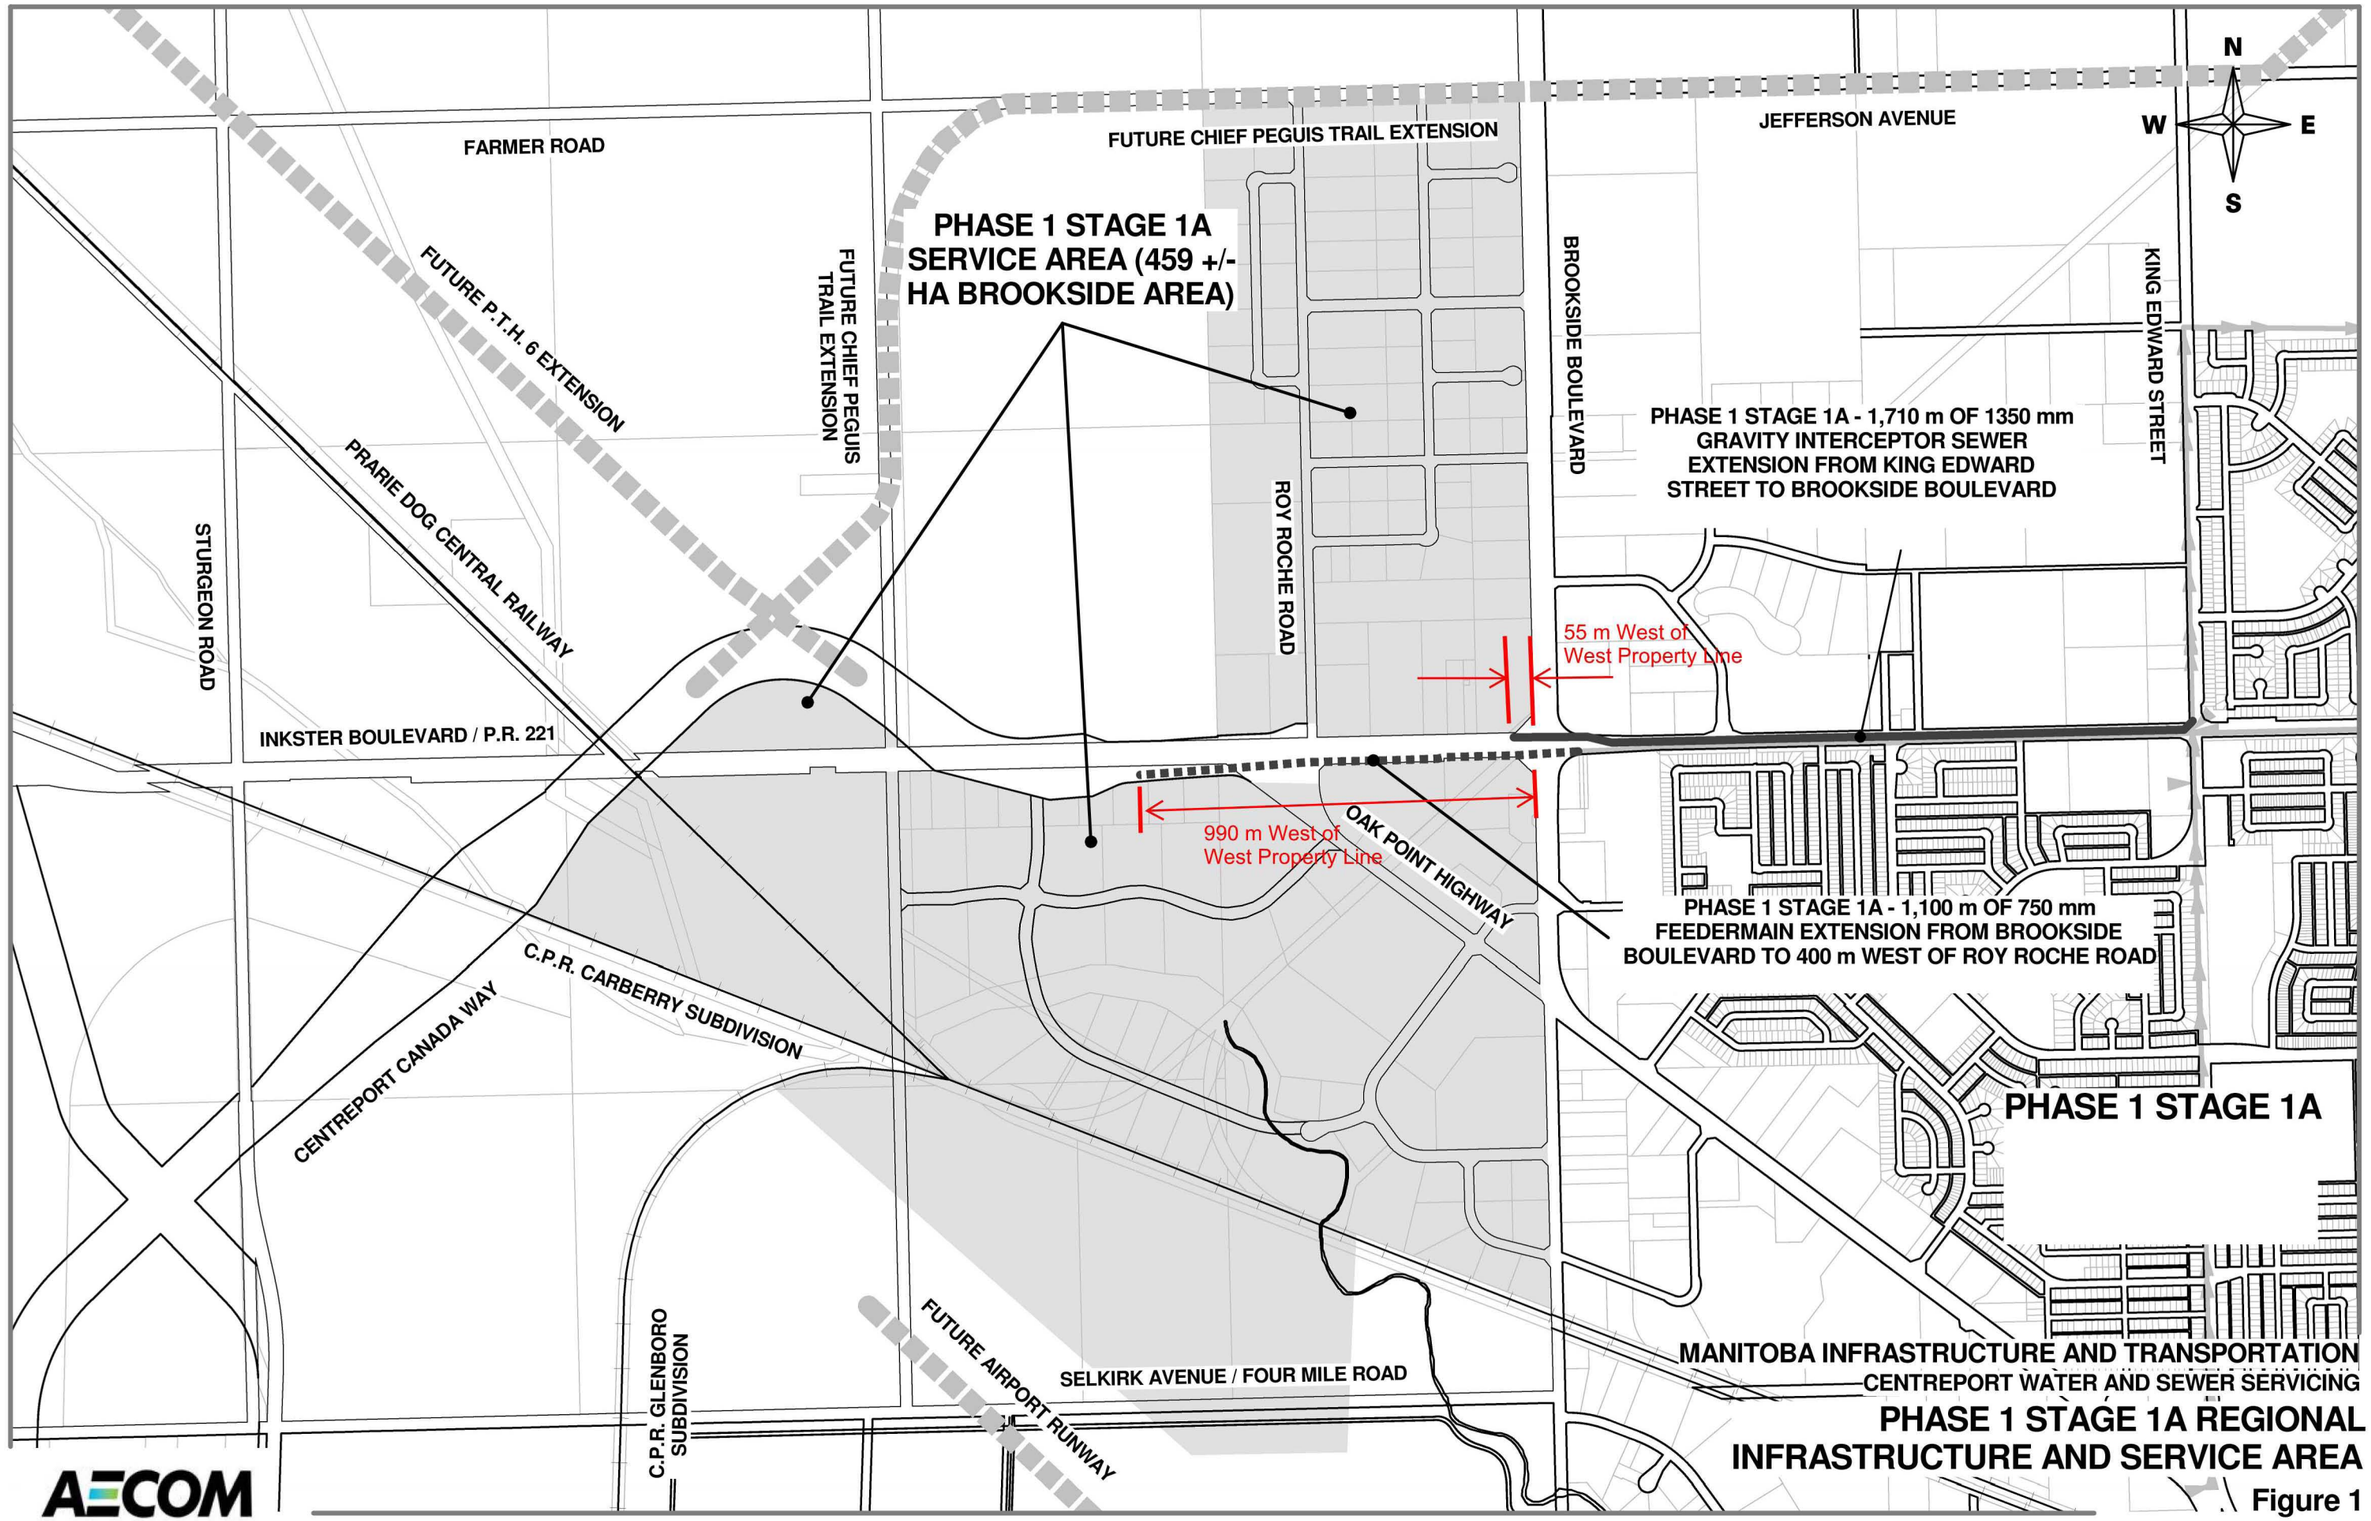

FARMER ROAD
FUTURE P.T.H. 6 EXTENSION
FUTURE CHIEF PEGUIS TRAIL EXTENSION
PHASE 1 STAGE 1A
SERVICE AREA (459 +/-
HA BROOKSIDE AREA)
FUTURE CHIEF PEGUIS TRAIL EXTENSION
JEFFERSON AVENUE
N
W
E
S
BROOKSIDE BOULEVARD
KING EDWARD STREET
ROY ROCHE ROAD
PHASE 1 STAGE 1A - 1,710 m OF 1350 mm
GRAVITY INTERCEPTOR SEWER
EXTENSION FROM KING EDWARD
STREET TO BROOKSIDE BOULEVARD
PRAIRIE DOG CENTRAL RAILWAY
STURGEON ROAD
55 m West of
West Property Line
INKSTER BOULEVARD / P.R. 221
990 m West of
West Property Line
OAK POINT HIGHWAY
PHASE 1 STAGE 1A - 1,100 m OF 750 mm
FEEDERMAIN EXTENSION FROM BROOKSIDE
BOULEVARD TO 400 m WEST OF ROY ROCHE ROAD
C.P.R. CARBERRY SUBDIVISION
CENTREPORT CANADA WAY
PHASE 1 STAGE 1A
FUTURE AIRPORT RUNWAY
SELKIRK AVENUE / FOUR MILE ROAD
C.P.R. GLENBORO SUBDIVISION
MANITOBA INFRASTRUCTURE AND TRANSPORTATION
CENTREPORT WATER AND SEWER SERVICING
PHASE 1 STAGE 1A REGIONAL
INFRASTRUCTURE AND SERVICE AREA
Figure 1
AECOM