
ORIGINAL

METRIC

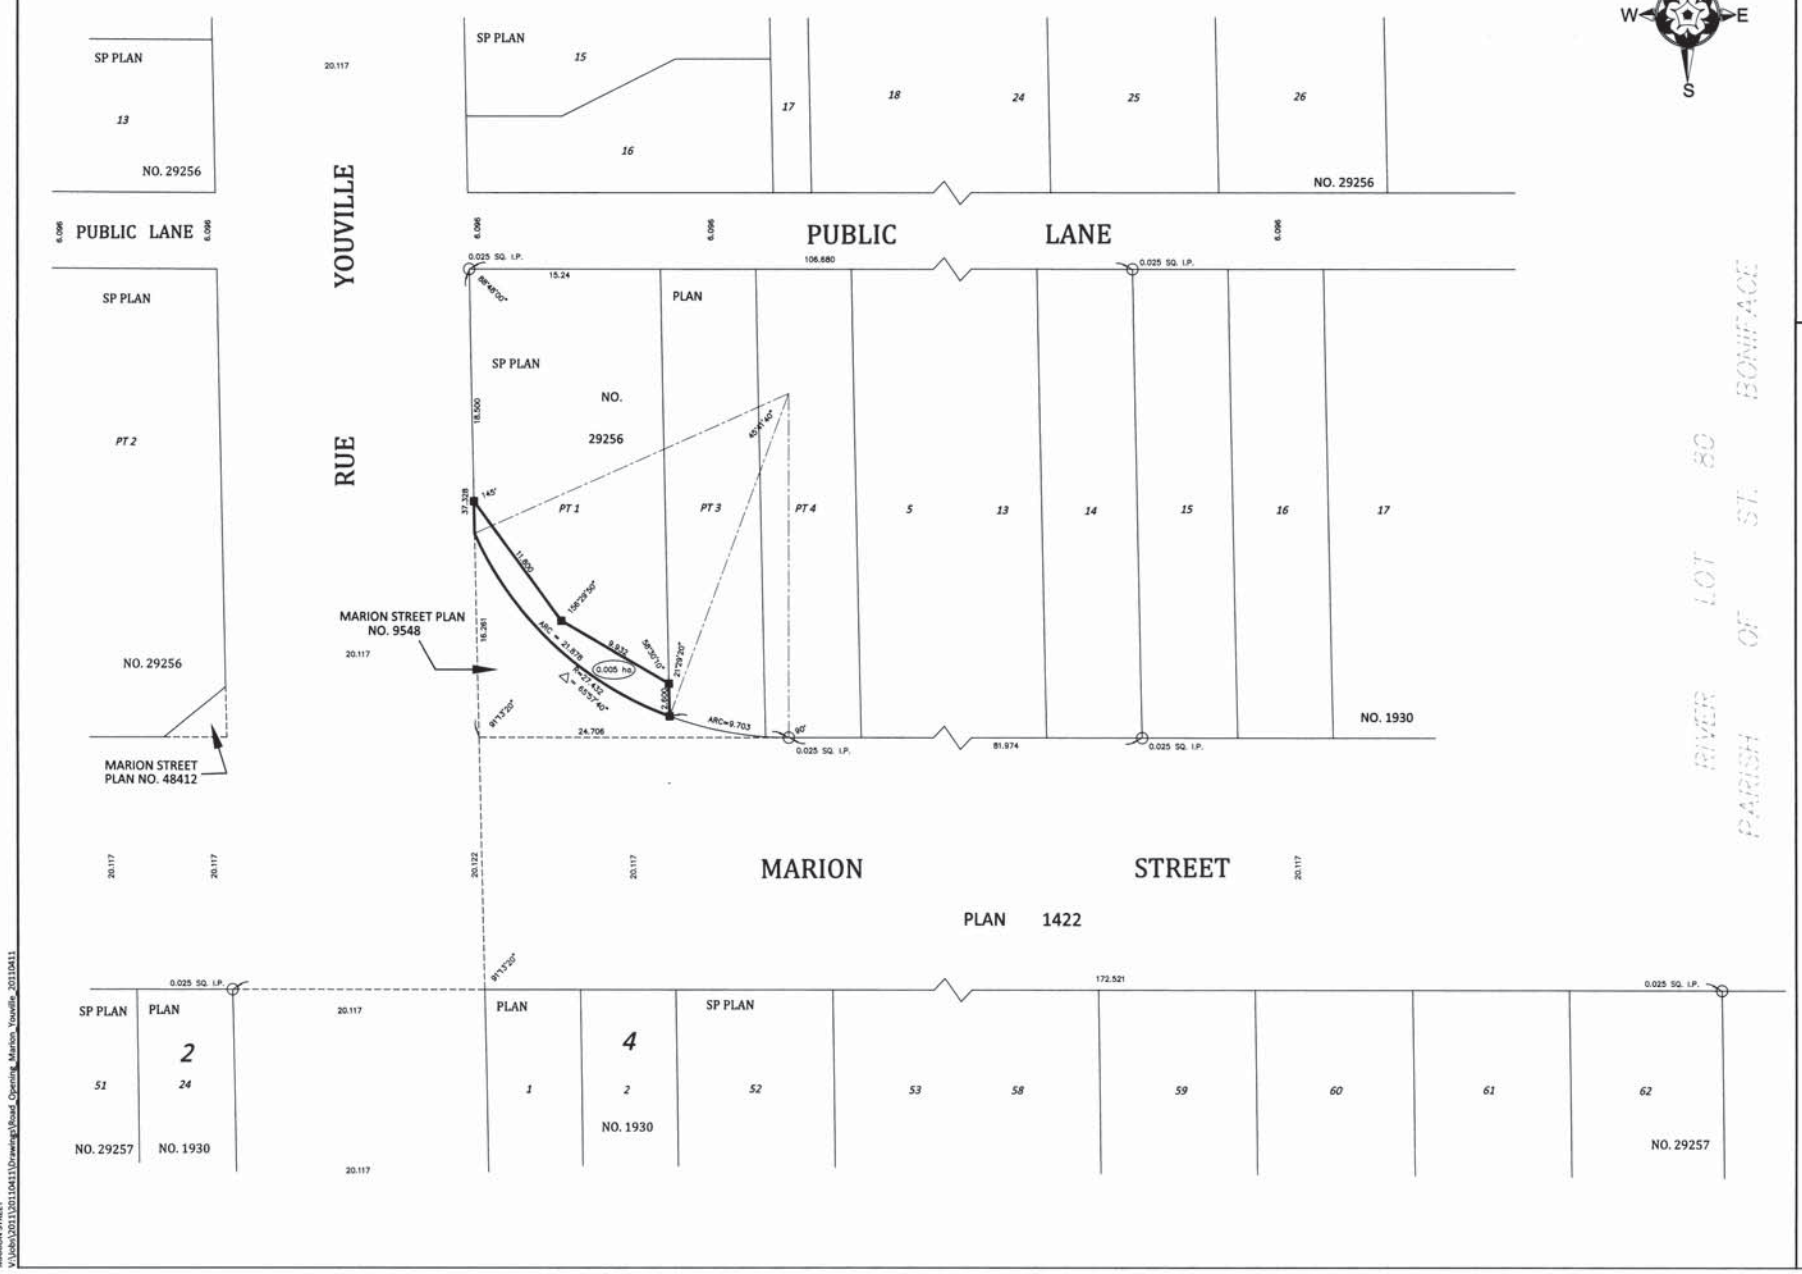

N
W E
S

RIVER LOT 80 PARISH OF ST. BONIFACE

Deposit No.: 1417-2011

PLAN OF MARION STREET TO BE OPENED

OF PART OF

RIVER LOT 80
PARISH OF ST. BONIFACE

BEING

PART OF LOT 1 PLAN NO. 29256

CITY OF WINNIPEG
MANITOBA

SCALE 1:200

0 2 4 8 12 16 20

PREPARED UNDER THE EXPROPRIATION ACT (MANITOBA)

CERTIFICATE PURSUANT TO THE EXPROPRIATION ACT, SUBSECTIONS 13(4) and 13(5)

THIS IS TO CERTIFY THAT:

(a) This is the Plan referred to in By-Law No. 70/2011 of THE CITY OF WINNIPEG

(b) THE CITY OF WINNIPEG is the owner of all the lands affected by the Plan.

(c) The land is free and clear of all encumbrances.

(d) The land is being acquired under Sections 204 and 205 of the City of Winnipeg Charter Act, S.M. 2002, C.39.

(e) Upon the registration of the Plan, the land affected by the Plan is thereby opened and dedicated to the public for use as a highway in the name of Her Majesty The Queen in Right of the Province of Manitoba.

Dated at THE CITY OF WINNIPEG
this 2nd day of May, 2012

ROBERT BRADLEY ROBINSON, M.L.S.
FOR: DIRECTOR
PLANNING, PROPERTY AND DEVELOPMENT
THE CITY OF WINNIPEG

CANADA
PROVINCE OF MANITOBA
TO WIT:

I, Robert B. Robinson of the City of Winnipeg, in the Province of Manitoba, Manitoba Land Surveyor and a Senior Staff member of the City of Winnipeg Planning, Property and Development Department make oath and say:

1) I have designated signing authority from the Director of Planning, Property and Development in respect to the real estate matters, in Clauses a, b, c, d and e, hereinabove set forth, approved by the Council of the City of Winnipeg.

2) I have a personal knowledge of the facts in Clauses a, b, c, d and e, hereinabove set forth.

3) The facts, matters and things in said Clauses a, b, c, d and e, hereinabove set forth are true in substance and fact.

ROBERT BRADLEY ROBINSON, M.L.S.

Sworn to before me at THE CITY OF WINNIPEG
this 2nd day of May, 2012

, M.L.S.
Manitoba Land Surveyor

NOTES

ALL DISTANCES ARE IN METRES AND MAY BE CONVERTED TO FEET BY MULTIPLYING BY 3.28084.
IRON POSTS 0.025 X 0.025 X 0.914 MARKED "M.L.S." AND "C.W." ARE PLACED AT ALL POINTS SHOWN THUS ——■
SURVEY MONUMENTS FOUND ON THE GROUND ARE DESCRIBED AND SHOWN THUS ——○
LAND REQUIRED FOR MARION STREET IS SHOWN BORDERED THUS ——
ALL PLANS REFERRED TO ARE ON RECORD IN THE WINNIPEG LAND TITLES OFFICE.
ALL AREAS ARE IN HECTARES (ha.) AND MAY BE CONVERTED TO ACRES BY MULTIPLYING BY 2.47105.

AFFIDAVIT

I, ROBERT BRADLEY ROBINSON OF THE CITY OF WINNIPEG, MANITOBA LAND SURVEYOR, MAKE OATH AND SAY THAT I DID PERSONALLY SUPERINTEND THE SURVEY REPRESENTED BY THIS PLAN, THAT THE SURVEY WAS MADE BETWEEN THE 10th DAY OF AUGUST, 2011, AND THE 6th DAY OF OCTOBER, 2011, AND THAT THE SURVEY AND PLAN ARE CORRECT AND TRUE TO THE BEST OF MY KNOWLEDGE AND BELIEF.

SWORN BEFORE ME AT THE CITY OF WINNIPEG
THIS 29th DAY OF MARCH, 2012

A SURVEYOR AUTHORIZED TO PRACTICE UNDER "THE LAND SURVEYOR'S ACT"

MANITOBA LAND SURVEYOR

REGISTRATION

ENTERED AND REGISTERED IN THE WINNIPEG LAND TITLES OFFICE, THIS _____ DAY OF _____, 20__
AS PLAN NUMBER _____ AND IS THE PLAN REFERRED TO IN AN INSTRUMENT REGISTERED IN THE SAID OFFICE AS NUMBER _____

FOR DISTRICT REGISTRAR

REGISTRATION NO. _____

THIS APPROVAL IS VALID FOR 12 MONTHS UNLESS REGISTERED.

APPROVED THIS _____ DAY OF _____, 20____

EXAMINER OF SURVEYS

RE-APPROVED THIS _____ DAY OF _____, 20____

EXAMINER OF SURVEYS

CITY OF WINNIPEG
PLANNING, PROPERTY AND DEVELOPMENT DEPT.

FILE: 5990	JOB: 20110411	F.B.: 358 92/93 & 154/155

DAO: 5/2011

Winnipeg

PLAN OF OPENING
MARION STREET
V:\Jobs\2011\20110411\Drawing\Road_Opening_Marion_Youville_20110411