METRIC

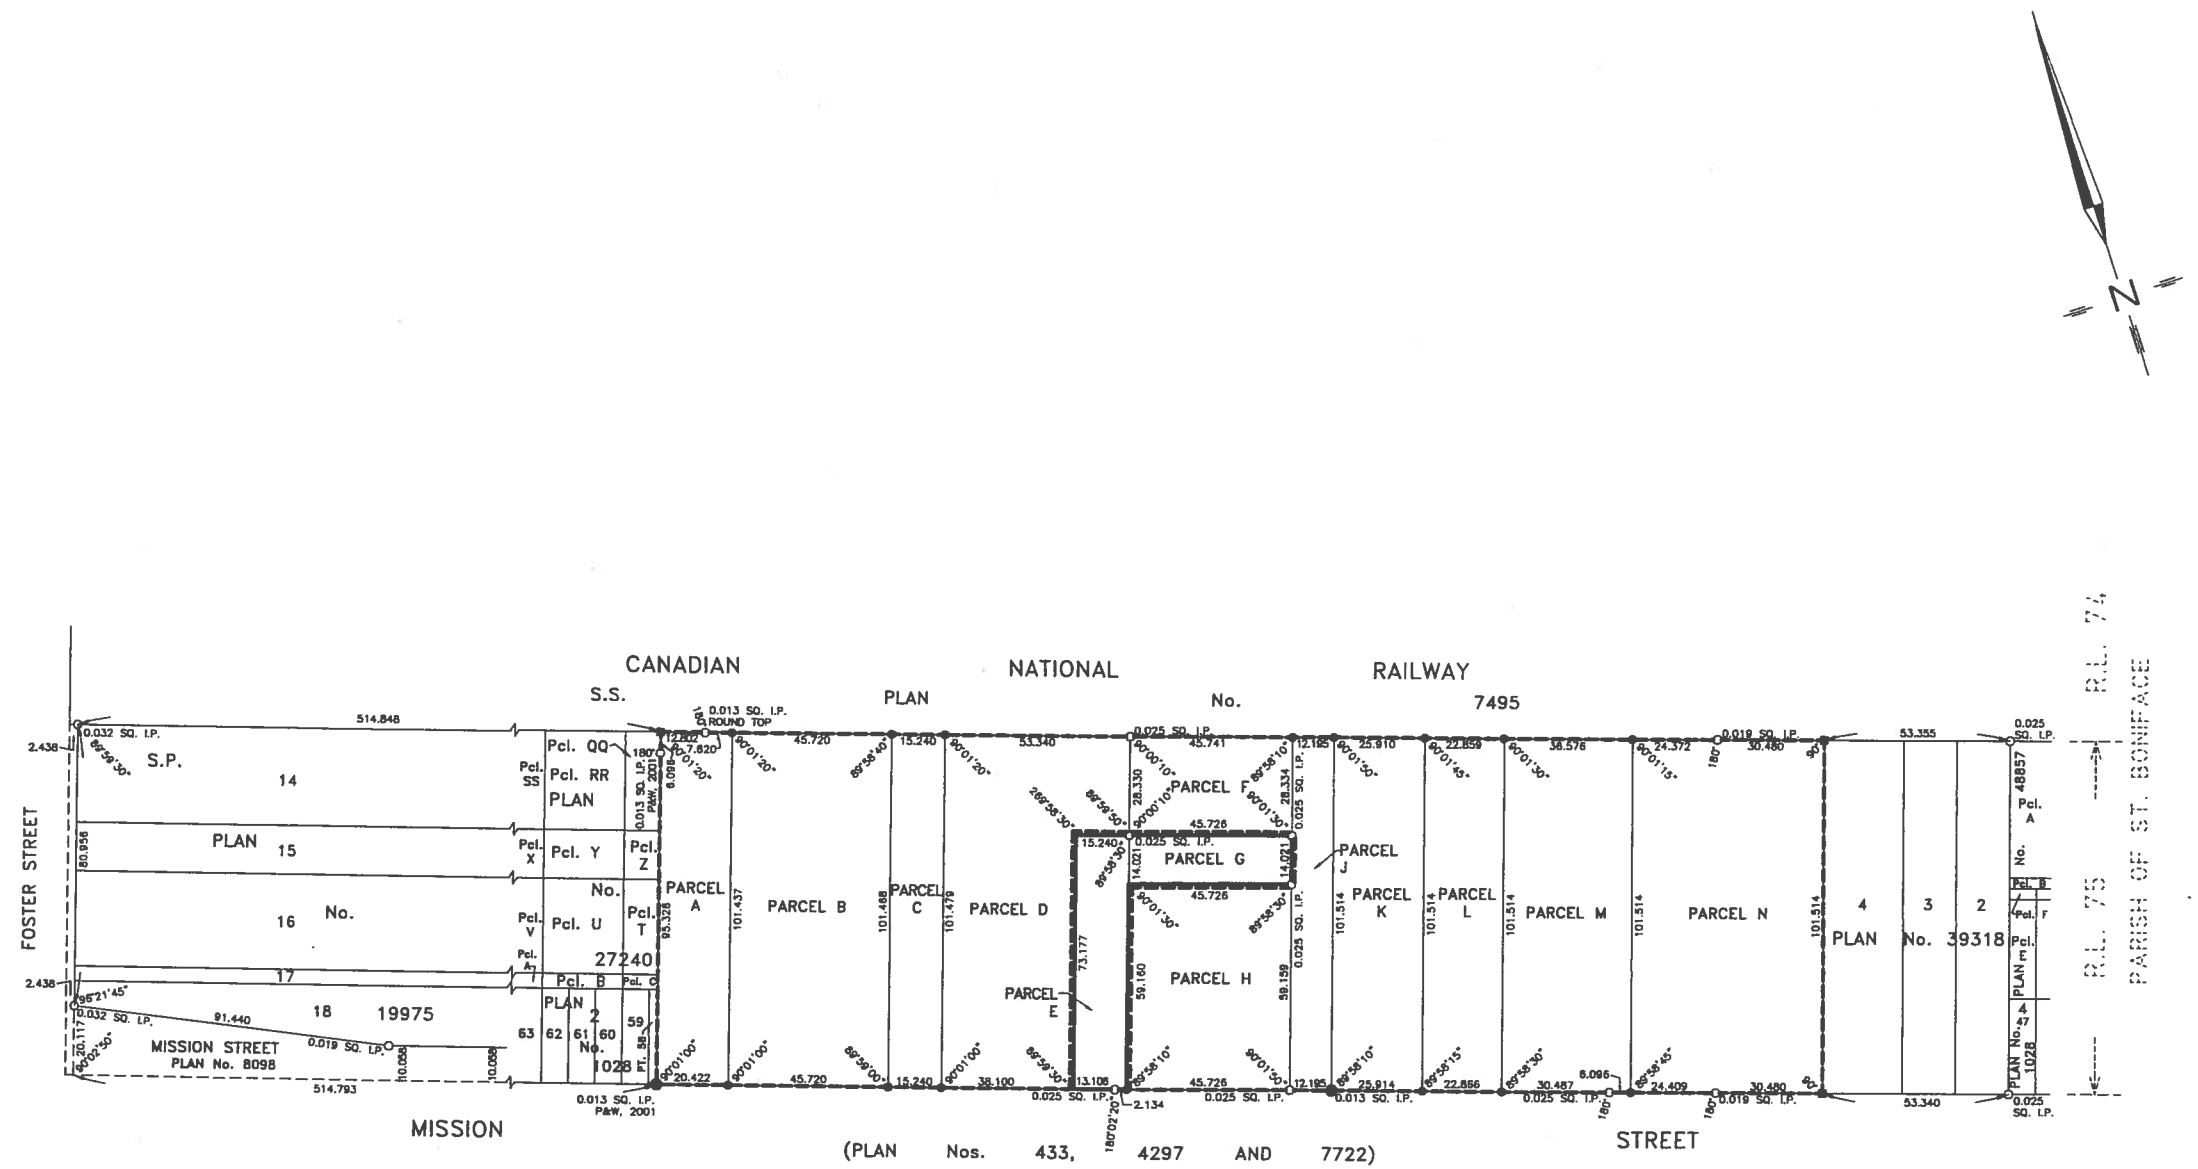
N
CANADIAN NATIONAL RAILWAY
S.S. PLAN No. 7495
FOSTER STREET
MISSION STREET
PLAN No. 8098
MISSION STREET
(PLAN Nos. 433, 4297 AND 7722)
PARCEL A
PARCEL B
PARCEL C
PARCEL D
PARCEL E
PARCEL F
PARCEL G
PARCEL H
PARCEL J
PARCEL K
PARCEL L
PARCEL M
PARCEL N
PLAN No. 39318
PLAN No. 1028
PLAN No. 2
PLAN No. 4
PLAN No. 19975
PLAN No. 27240
PLAN No. 48857
R.L. 75
R.L. 74
PARISH OF ST. BONIFACE