DEPOSIT No. 1156/2009

METRIC

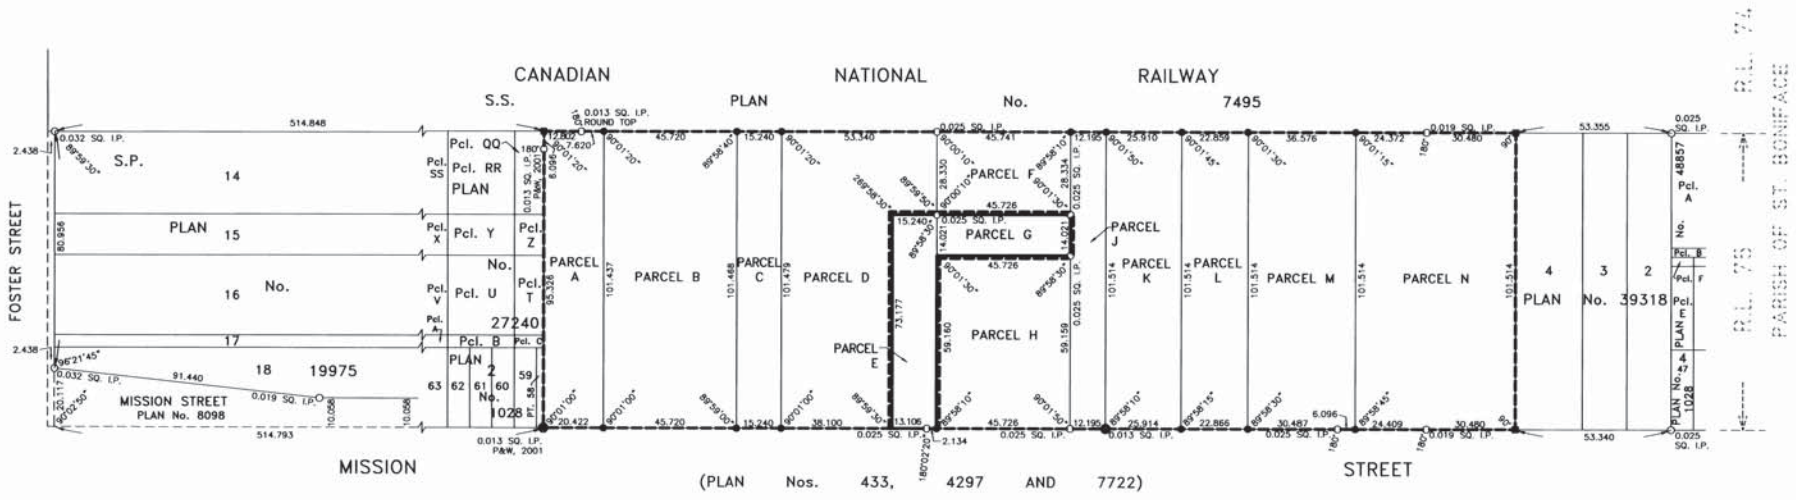


# PLAN OF AUBURN STREET AND PART OF PARIS STREET, PLAN No. 1028 TO BE CLOSED

ACROSS PART OF

## RIVER LOT 75, PARISH OF ST. BONIFACE

AND

# PLAN OF SURVEY

OF PART OF

## RIVER LOT 75, PARISH OF ST. BONIFACE

BEING

LOTS 43 AND 44, BLOCK 1, LOTS 43 TO 57, BOTH INCLUSIVE, AND PART LOT 58, BLOCK 2, LOTS 1 TO 6, BOTH INCLUSIVE, AND LOTS 63 TO 80, BOTH INCLUSIVE, BLOCK 4, PLAN No. 1028; PARCEL 1, PLAN No. 11510; PARCELS D, E, F, G, H, J, K, L, M, N, P, Q, R, S, AA, BB, CC, DD, EE, FF, GG, HH, JJ, KK, LL, MM, NN AND PP, PLAN No. 27240 AND LOTS 5, 6 AND 7, PLAN No. 39318

CITY OF WINNIPEG

MANITOBA

SCALE 1 : 1000

10 5 0 10 20 30 40 50 60 70 80 90 100

**NOTES**

ALL DISTANCES ARE IN METRES AND MAY BE CONVERTED TO FEET BY MULTIPLYING BY 3.28084.

SURVEY MONUMENTS FOUND ON THE GROUND ARE DESCRIBED AND SHOWN THUS ..... o

IRON POSTS 0.025 x 0.025 x 0.914 MARKED "M.L.S." WERE PLACED AT ALL POINTS SHOWN THUS ..... ■

IRON POSTS 0.019 x 0.019 x 0.762 MARKED "M.L.S." WERE PLACED AT ALL POINTS SHOWN THUS ..... ●

AUBURN STREET AND PART OF PARIS STREET, PLAN No. 1028, TO BE CLOSED ARE SHOWN AS PARCELS E AND G AND ARE SHOWN BORDERED THUS .....

LAND AFFECTED BY THIS PLAN OF SURVEY IS SHOWN BORDERED THUS .....

ALL PLANS REFERRED TO ARE ON RECORD IN THE WINNIPEG LAND TITLES OFFICE.

**AFFIDAVIT**

I, KELLY WAYNE MANTIK, OF THE CITY OF WINNIPEG, MANITOBA LAND SURVEYOR, MAKE OATH AND SAY THAT I DID PERSONALLY SUPERINTEND THE SURVEY REPRESENTED BY THIS PLAN, THAT THE SURVEY WAS MADE BETWEEN THE DATES OF APRIL 8TH, 2008, AND SEPTEMBER 28TH, 2009, AND THAT THE SURVEY AND PLAN ARE CORRECT AND TRUE TO THE BEST OF MY KNOWLEDGE AND BELIEF.

SWORN TO BEFORE ME AT THE CITY OF WINNIPEG

THIS 18TH DAY OF FEBRUARY, 2010.

Kelly W. Mantik
MANITOBA LAND SURVEYOR

A SURVEYOR AUTHORIZED TO PRACTISE UNDER "THE LAND SURVEYORS ACT"

**APPROVALS**

APPROVED BY THE CITY OF WINNIPEG

THIS 30th DAY OF October ,20 13

DIRECTOR OF PLANNING, PROPERTY AND DEVELOPMENT

GEOMATICS | LAND DEVELOPMENT

THIS APPROVAL EXPIRES October 24th , 2013 UNLESS THE PLAN IS REGISTERED

**APPROVALS**

9/12/2012

THIS IS THE PLAN REFERRED TO IN BY-LAW No. 2 13/2012

OF THE CITY OF WINNIPEG

DIRECTOR OF PLANNING, PROPERTY AND DEVELOPMENT

DETACHED FROM REGISTERED INSTRUMENT No. .....

AND FILED IN THE WINNIPEG LAND TITLES OFFICE

THIS ..... DAY OF ..... ,20....

AS PLAN No. .....

FOR DISTRICT REGISTRAR

REGISTRATION No. .....

THIS APPROVAL IS VALID FOR 12 MONTHS UNLESS REGISTERED.

APPROVED THIS ..... DAY OF ..... ,20....

EXAMINER OF SURVEYS

RE-APPROVED THIS ..... DAY OF ..... ,20....

EXAMINER OF SURVEYS


BARNES & DUNCAN LAND SURVEYORS
298 FORT STREET
WINNIPEG, MANITOBA
R3C 1E5


FILE 08-0202
DWG 08-0202 Survey-Closing
FB 927-64/71, 954-140/145

C. OF W. FILE No.: DAC 16/2006 | C. OF W. FILE No.: DASZ 8/09 DASZ 20/12 | MISC. PLAN No. 10620/25