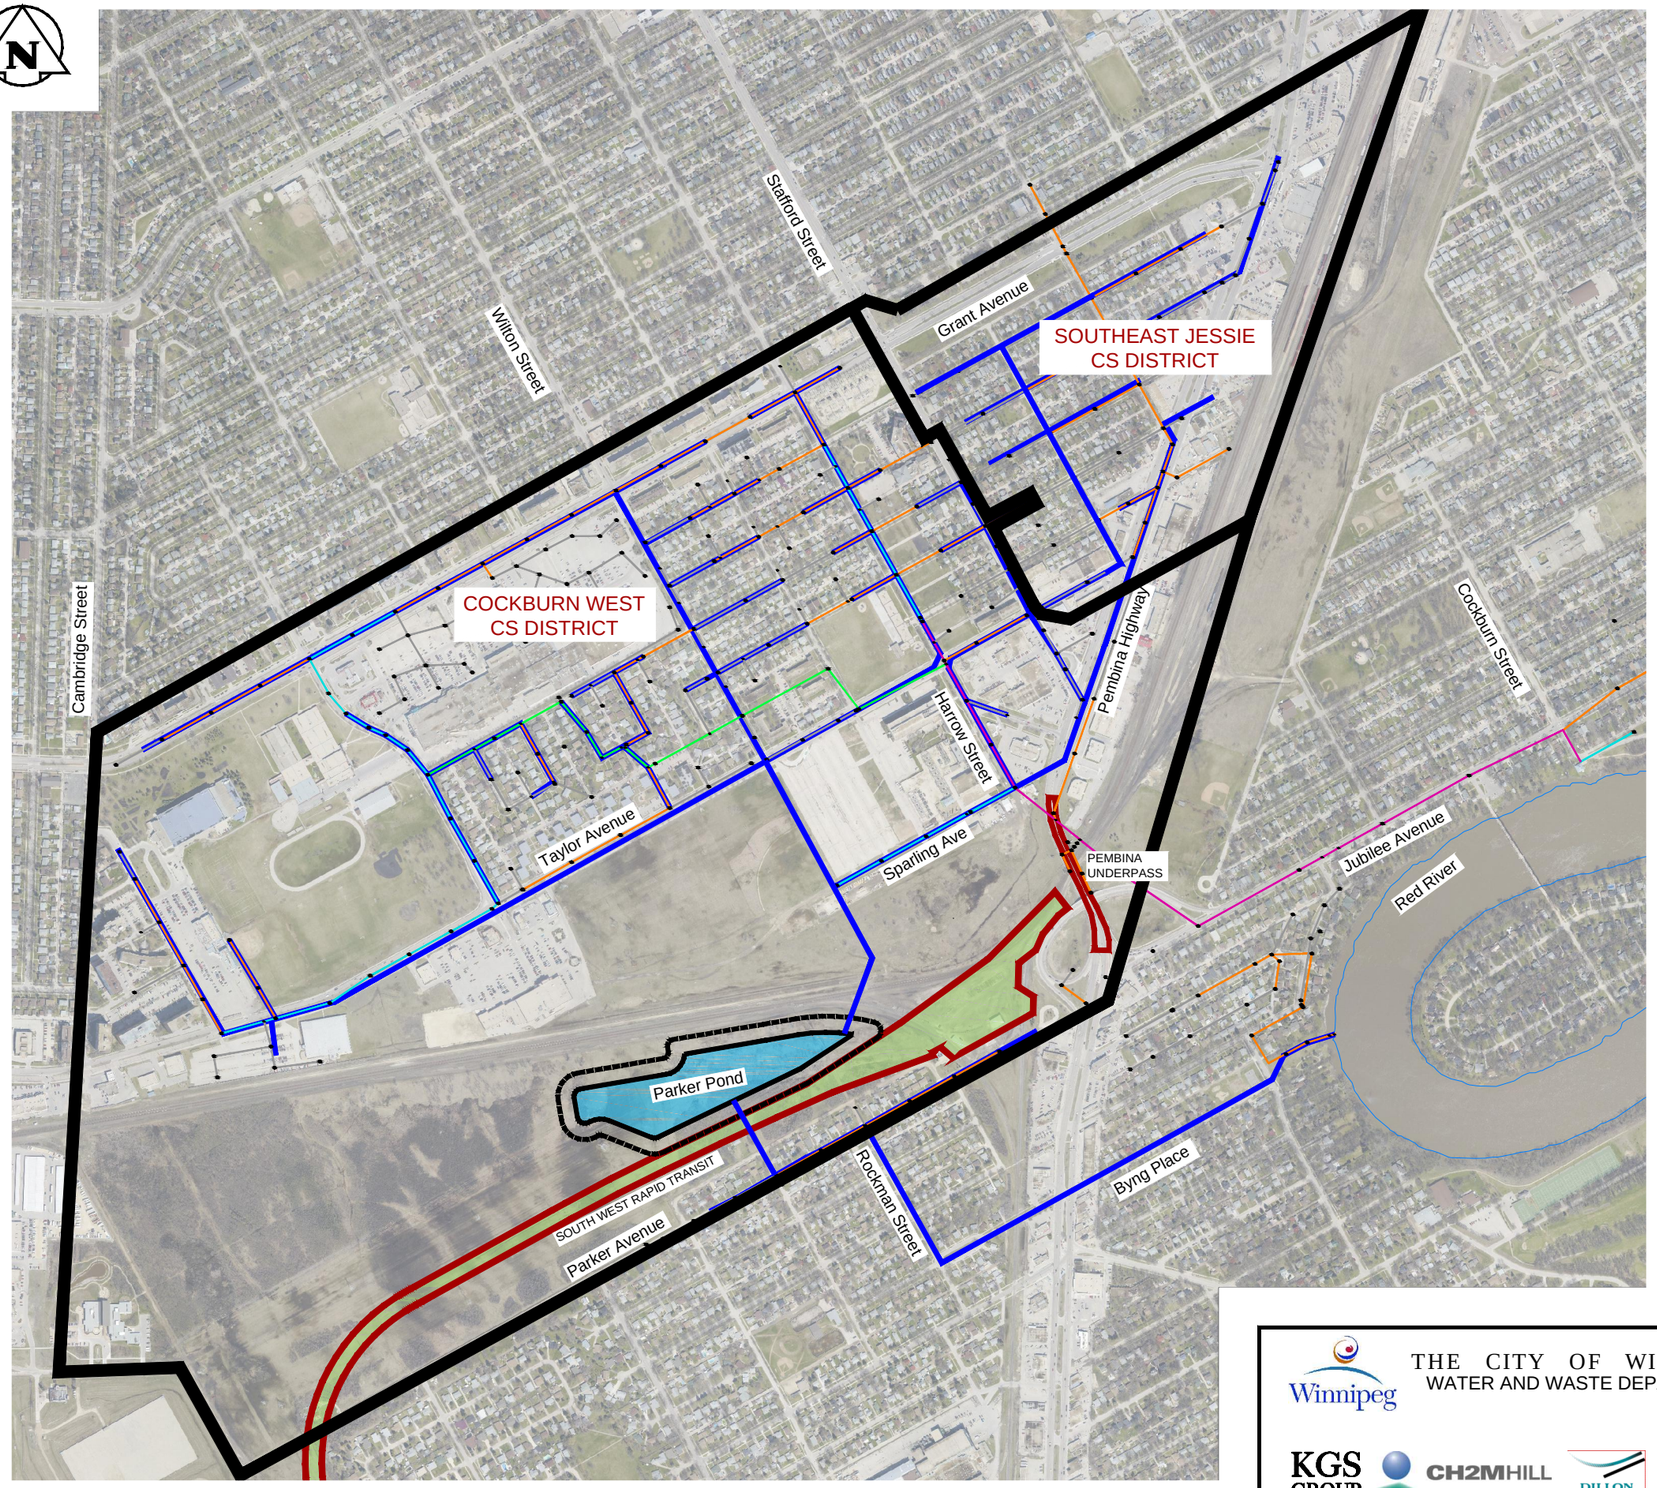


NOTES:

1. POND SERVICES:
   - SOUTHEAST JESSIE SEWER DISTRICT
   - COCKBURN WEST SEWER DISTRICT (INCLUDING FLOW FROM SOUTH WEST RAPID TRANSIT AND PEMBINA UNDERPASS PROJECTS)

PRELIMINARY
FOR DISCUSSION PURPOSES ONLY

THE CITY OF WINNIPEG
WATER AND WASTE DEPARTMENT

KGS GROUP | CH2MHILL | DILLON CONSULTING | AECOM

COCKBURN AND CALROSSIE COMBINED SEWER RELIEF WORKS
COMPLETE SEPARATION - COCKBURN WEST & S.E. JESSIE

TITLE: LANDS SERVICED BY PARKER POND	
JOB NO.: 11-0107-18	DATE: JAN 2015
SCALE : 1:10 000	DWG NO. : SERV 1-Rev 1
CHECKED:	

Jan 29, 2015 - 12:13pm gloewen
P:\Projects\2011\11-0107-18\Dwg\Struct\FIGURES\20150129 - R Offman\11-0107-18_SERV 1-20150129.dwg
11"x17"/PLOT SCALE: 1:1