F.B. NO. 2003-P53/57*DF1407049R.CR5
DRAWING NAME: \\DWGSERVER\PLANS\PL822.DWG*JF NO. 1407049*L.N.M./O.M.V.


METRIC

DEPOSIT NO. 1624-2014
ORIGINAL


PLAN OF PART OF PUBLIC LANE, PLAN NO. 700 TO BE CLOSED IN PART OF RIVER LOT 43, PARISH OF ST. BONIFACE

CITY OF WINNIPEG MANITOBA

SCALE: 1 : 500 (0 5 10 15 20 25 30 40 50)

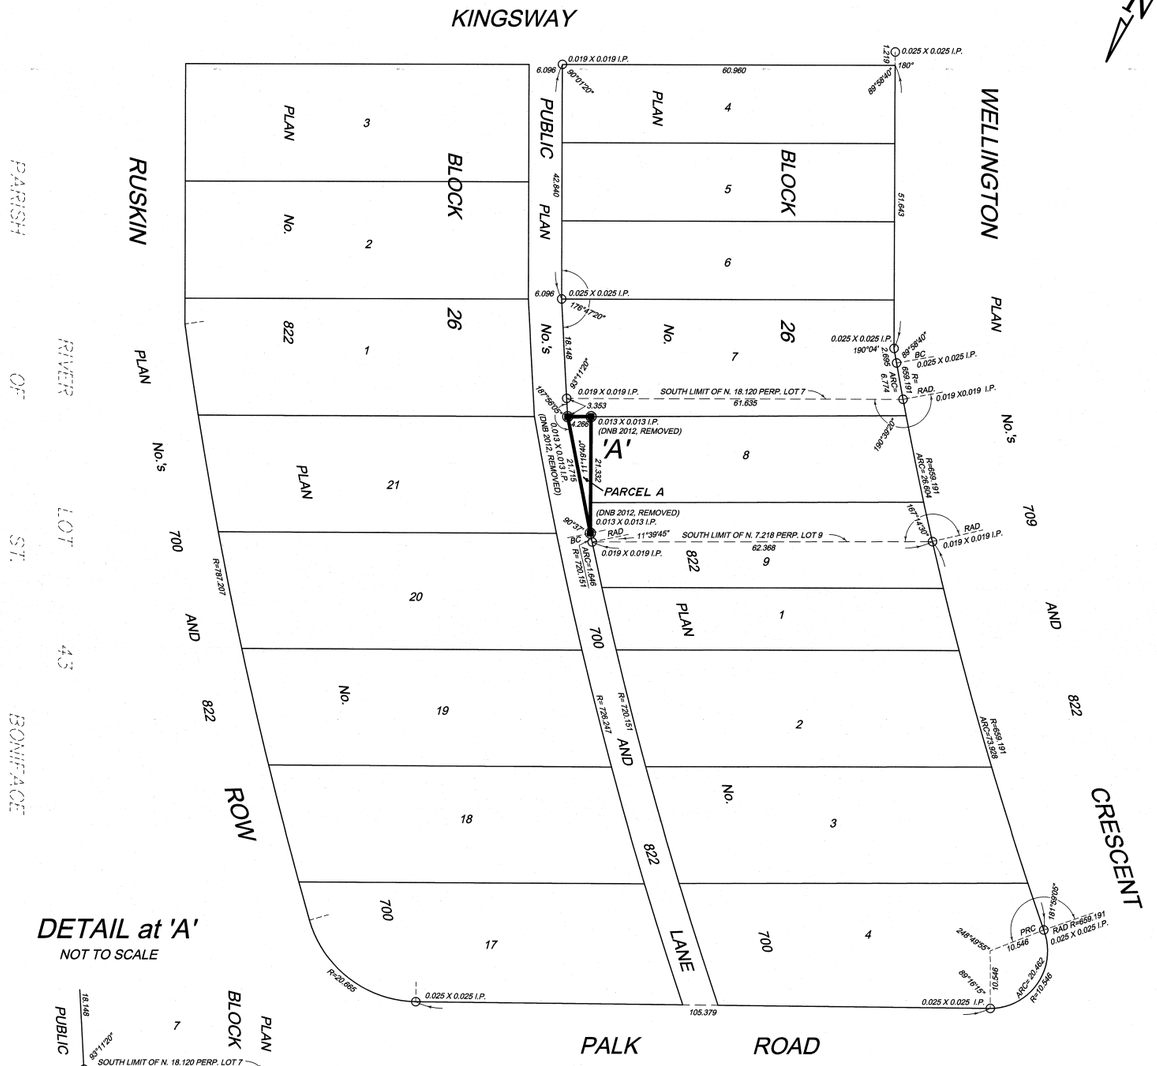

DETAIL at 'A'
NOT TO SCALE

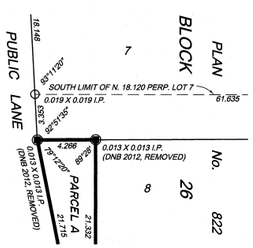

NOTES :

ALL DISTANCES ARE SHOWN IN METRES AND MAY BE CONVERTED TO FEET BY MULTIPLYING 3.28084.
SURVEY MONUMENTS FOUND ON THE GROUND ARE DESCRIBED AND SHOWN THUS ..... ○
IRON POSTS 0.025 X 0.025 X 0.914 MARKED MLS ARE PLACED AT ALL POINTS SHOWN THUS ..... ■
ALL PLANS REFERRED TO ARE ON RECORD IN THE WINNIPEG LAND TITLES OFFICE.
PART OF PUBLIC LANE TO BE CLOSED IS SHOWN AS PARCEL A AND SHOWN BORDERED THUS .....

AFFIDAVIT :

I, LESLIE NEIL McLAUGHLIN, OF THE CITY OF WINNIPEG, MANITOBA LAND SURVEYOR, MAKE OATH AND SAY THAT I DID PERSONALLY SUPERINTEND THE SURVEY REPRESENTED BY THIS PLAN, THAT THE SURVEY WAS MADE ON THE 9TH DAY OF JULY, A.D. 2014 AND THAT THE SURVEY AND PLAN ARE CORRECT AND TRUE TO THE BEST OF MY KNOWLEDGE AND BELIEF.

MANITOBA LAND SURVEYOR

SWORN TO BEFORE ME AT THE CITY OF WINNIPEG
THIS 18TH DAY OF DECEMBER, A.D. 2014

A SURVEYOR AUTHORIZED TO PRACTISE
UNDER " THE LAND SURVEYORS ACT "

APPROVALS :

THIS IS THE PLAN REFERRED TO IN BY-LAW NUMBER 73/2015
OF THE CITY OF WINNIPEG

ROBERT G. ROBINSON MANITOBA LAND SURVEYOR

FOR: DIRECTOR
PLANNING, PROPERTY AND DEVELOPMENT DEPARTMENT
THE CITY OF WINNIPEG

REGISTRATION :

DETACHED FROM REGISTERED INSTRUMENT NUMBER _____ AND FILED IN THE WINNIPEG LAND TITLES OFFICE
THIS _____ DAY OF _____ , 20____
AS PLAN NUMBER _____

FOR DISTRICT REGISTRAR

REGISTRATION NO. _____

THIS APPROVAL IS VALID FOR 12 MONTHS UNLESS REGISTERED

APPROVED:
THIS _____ DAY OF _____ , 20____

EXAMINER OF SURVEYS

RE - APPROVED:
THIS _____ DAY OF _____ , 20____

EXAMINER OF SURVEYS

Pollock & Wright
LAND SURVEYING • GEOMATICS
2070 NOTRE DAME AVENUE, WINNIPEG, MB R3H 0J8

CITY OF WINNIPEG FILE NO. DAC 8/2013