
ORIGINAL DEPOSIT No. 0187/2017

METRIC

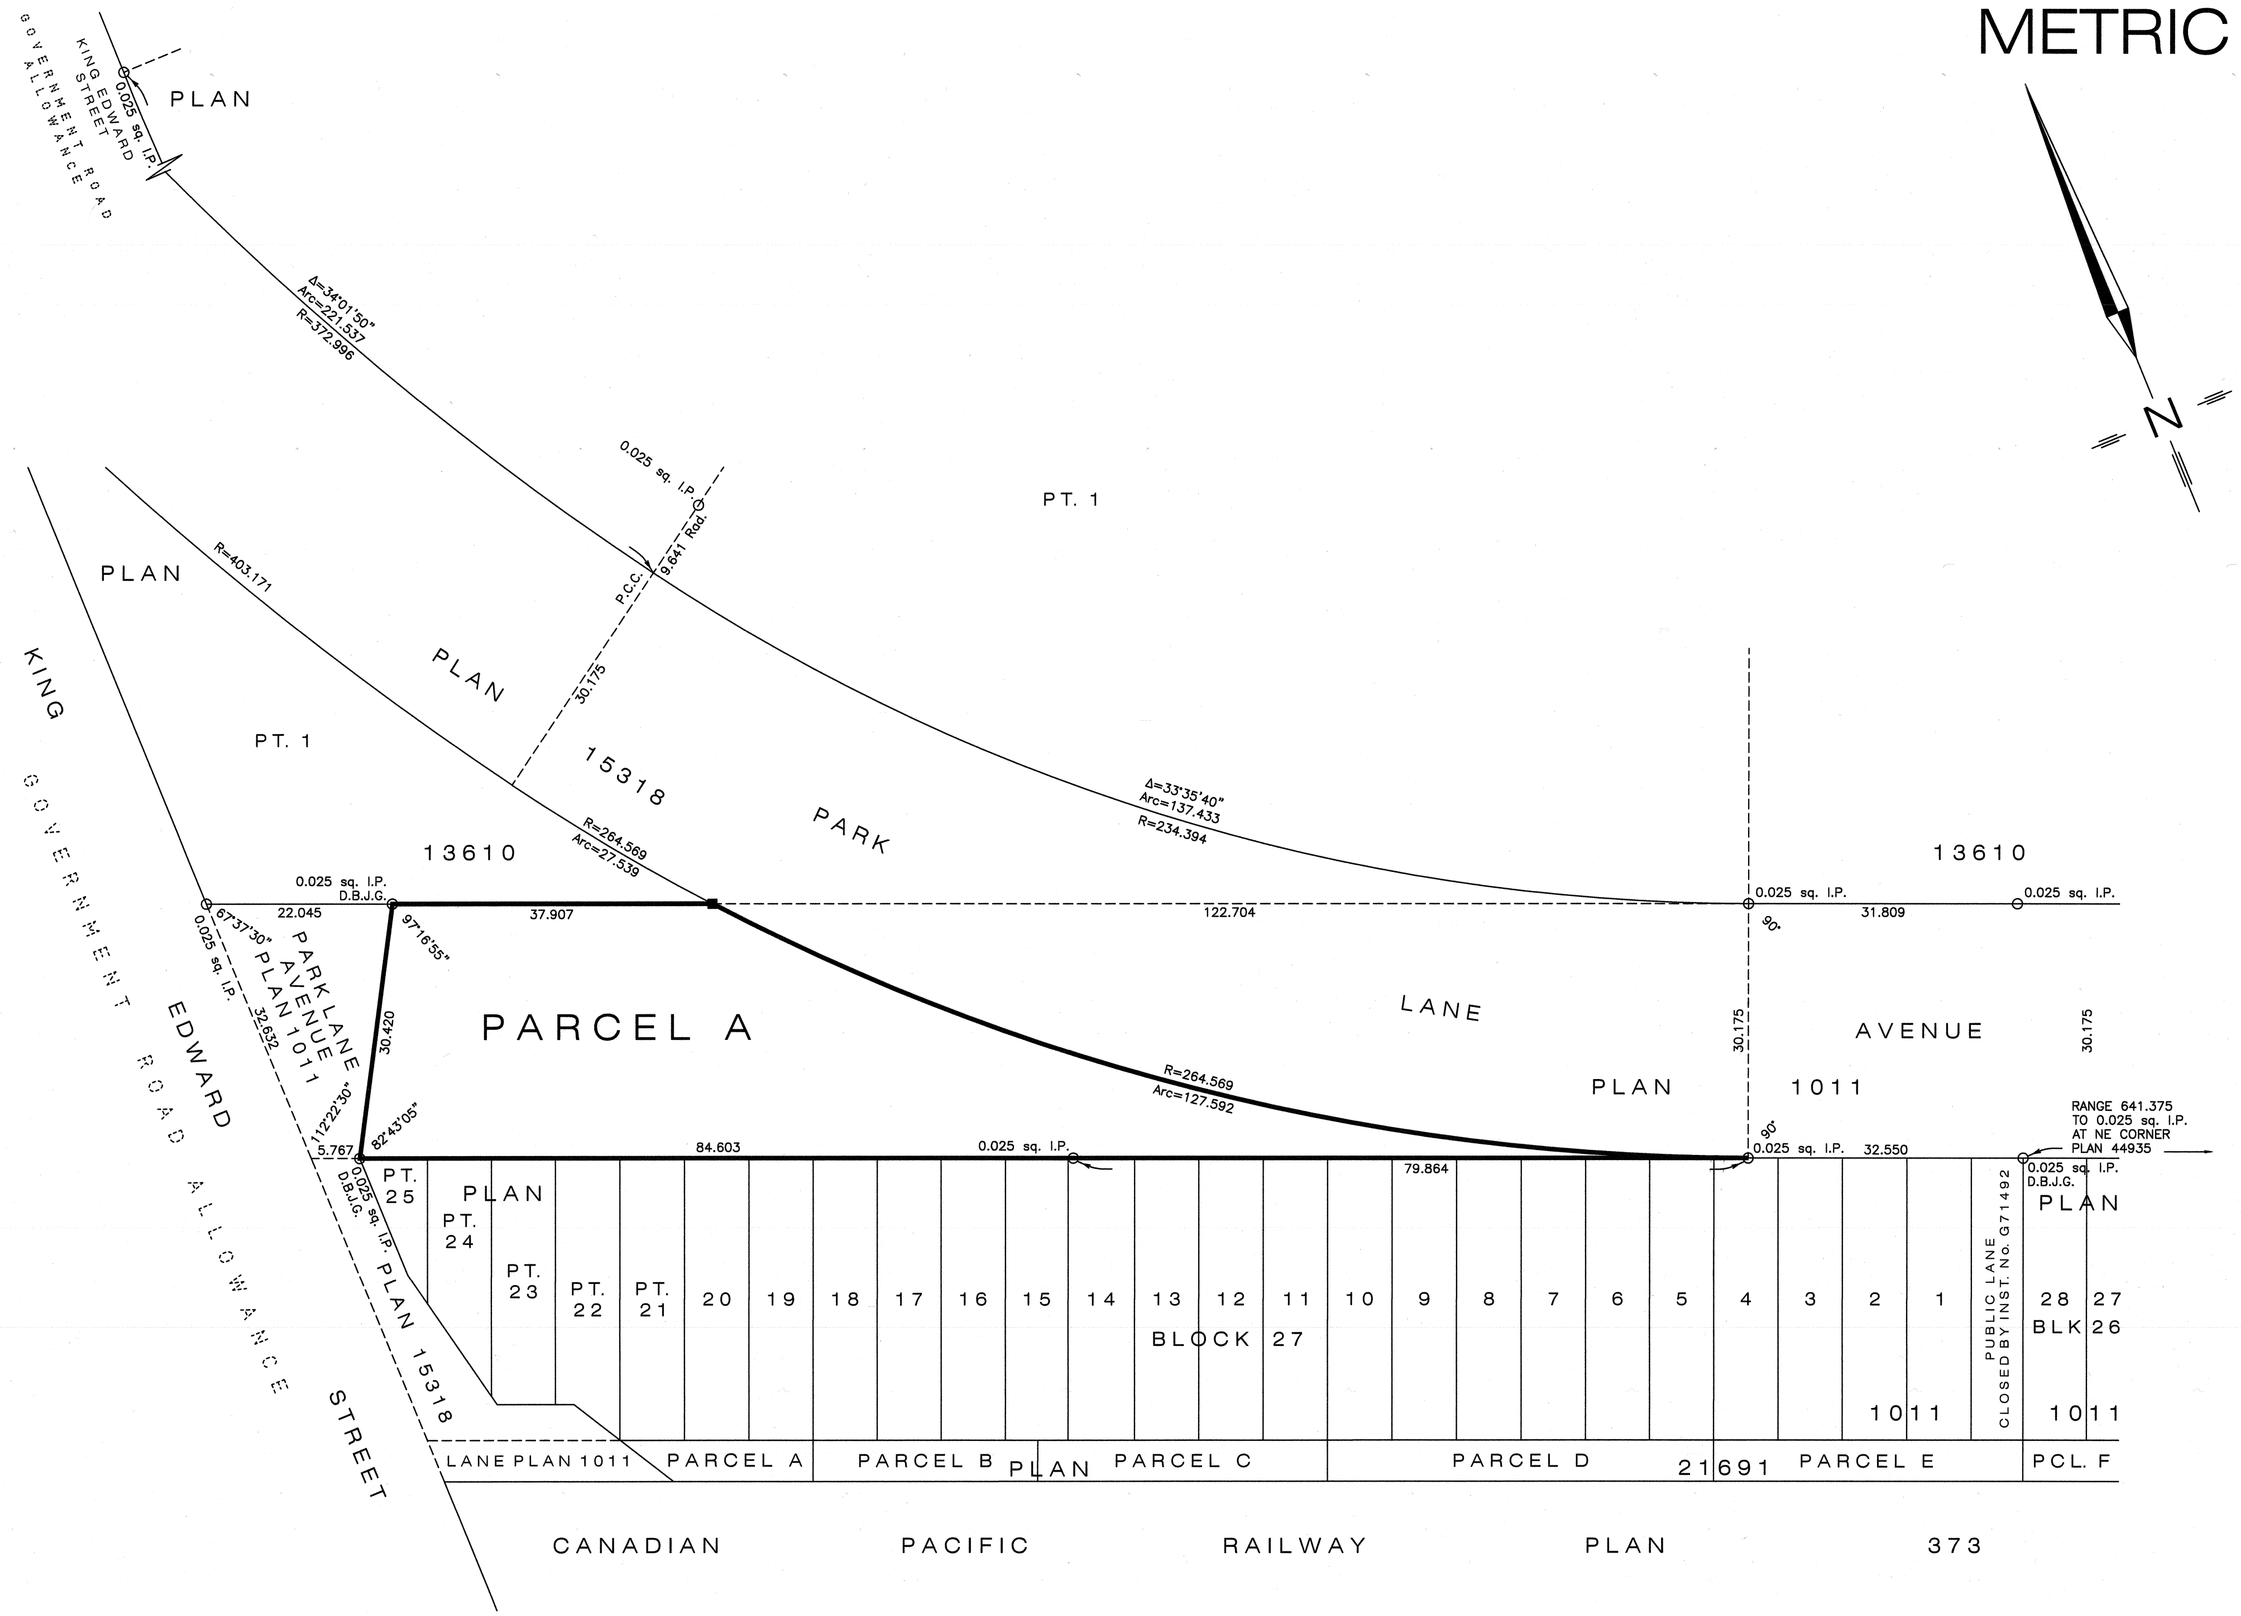

PLAN OF PARK LANE AVENUE TO BE CLOSED

OF PART OF

O.T.M. LOT 35B
PARISH OF ST. JOHN

BEING

PART PARK LANE AVENUE PLAN 1101

CITY OF WINNIPEG

MANITOBA

SCALE 1 : 500

5 0 5 10 15 20 25 30 35 40 45 50

NOTES

ALL DISTANCES ARE IN METRES AND MAY BE CONVERTED TO FEET BY MULTIPLYING BY 3.28084.

SURVEY MONUMENTS FOUND ON THE GROUND ARE DESCRIBED AND SHOWN THUS ○

IRON POSTS 0.025 x 0.025 x 0.914 MARKED "M.L.S." ARE PLACED AT ALL POINTS SHOWN THUS ■

PORTION OF PARK LANE AVENUE TO BE CLOSED IS SHOWN BORDERED THUS

ALL PLANS REFERRED TO ARE ON RECORD IN THE WINNIPEG LAND TITLES OFFICE.

AFFIDAVIT

I, DANIEL BENOIT JOSEPH GAUTRON, OF THE CITY OF WINNIPEG, MANITOBA LAND SURVEYOR, MAKE OATH AND SAY THAT I DID PERSONALLY SUPERINTEND THE SURVEY REPRESENTED BY THIS PLAN, THAT THE SURVEY WAS MADE ON THE DATE OF NOVEMBER 8, 2016, AND JANUARY 17, 2017, AND THAT THE SURVEY AND PLAN ARE CORRECT AND TRUE TO THE BEST OF MY KNOWLEDGE AND BELIEF.

D. Gautron
MANITOBA LAND SURVEYOR

SWORN TO BEFORE ME AT THE CITY OF WINNIPEG

THIS 24th DAY OF APRIL, 2017.

Kelly D Markle
A SURVEYOR AUTHORIZED TO PRACTISE UNDER "THE LAND SURVEYORS ACT"

APPROVALS

THIS IS THE PLAN REFERRED TO IN BY-LAW No. _____ OF THE CITY OF WINNIPEG.

DIRECTOR OF PLANNING, PROPERTY AND DEVELOPMENT

DETACHED FROM REGISTERED INSTRUMENT

No. _____ AND FILED IN THE

WINNIPEG LAND TITLES OFFICE

THIS _____ DAY OF _____, 20___

AS PLAN No. _____

FOR DISTRICT REGISTRAR

REGISTRATION No. _____

THIS APPROVAL IS VALID FOR 12 MONTHS UNLESS REGISTERED.

APPROVED THIS ____ DAY OF _____, 20___

EXAMINER OF SURVEYS

RE-APPROVED THIS ____ DAY OF _____, 20___

EXAMINER OF SURVEYS

Planning File No. DAC 13/2004

BARNES & DUNCAN SURVEYING GEOMATICS & ENGINEERING
www.barnesduncan.com
298 FORT STREET
WINNIPEG, MANITOBA
R3C 1E5

FILE: 2016/1138
DWG: 16-1138 road closing.dwg
FB: 1226/62-63 BD

STU