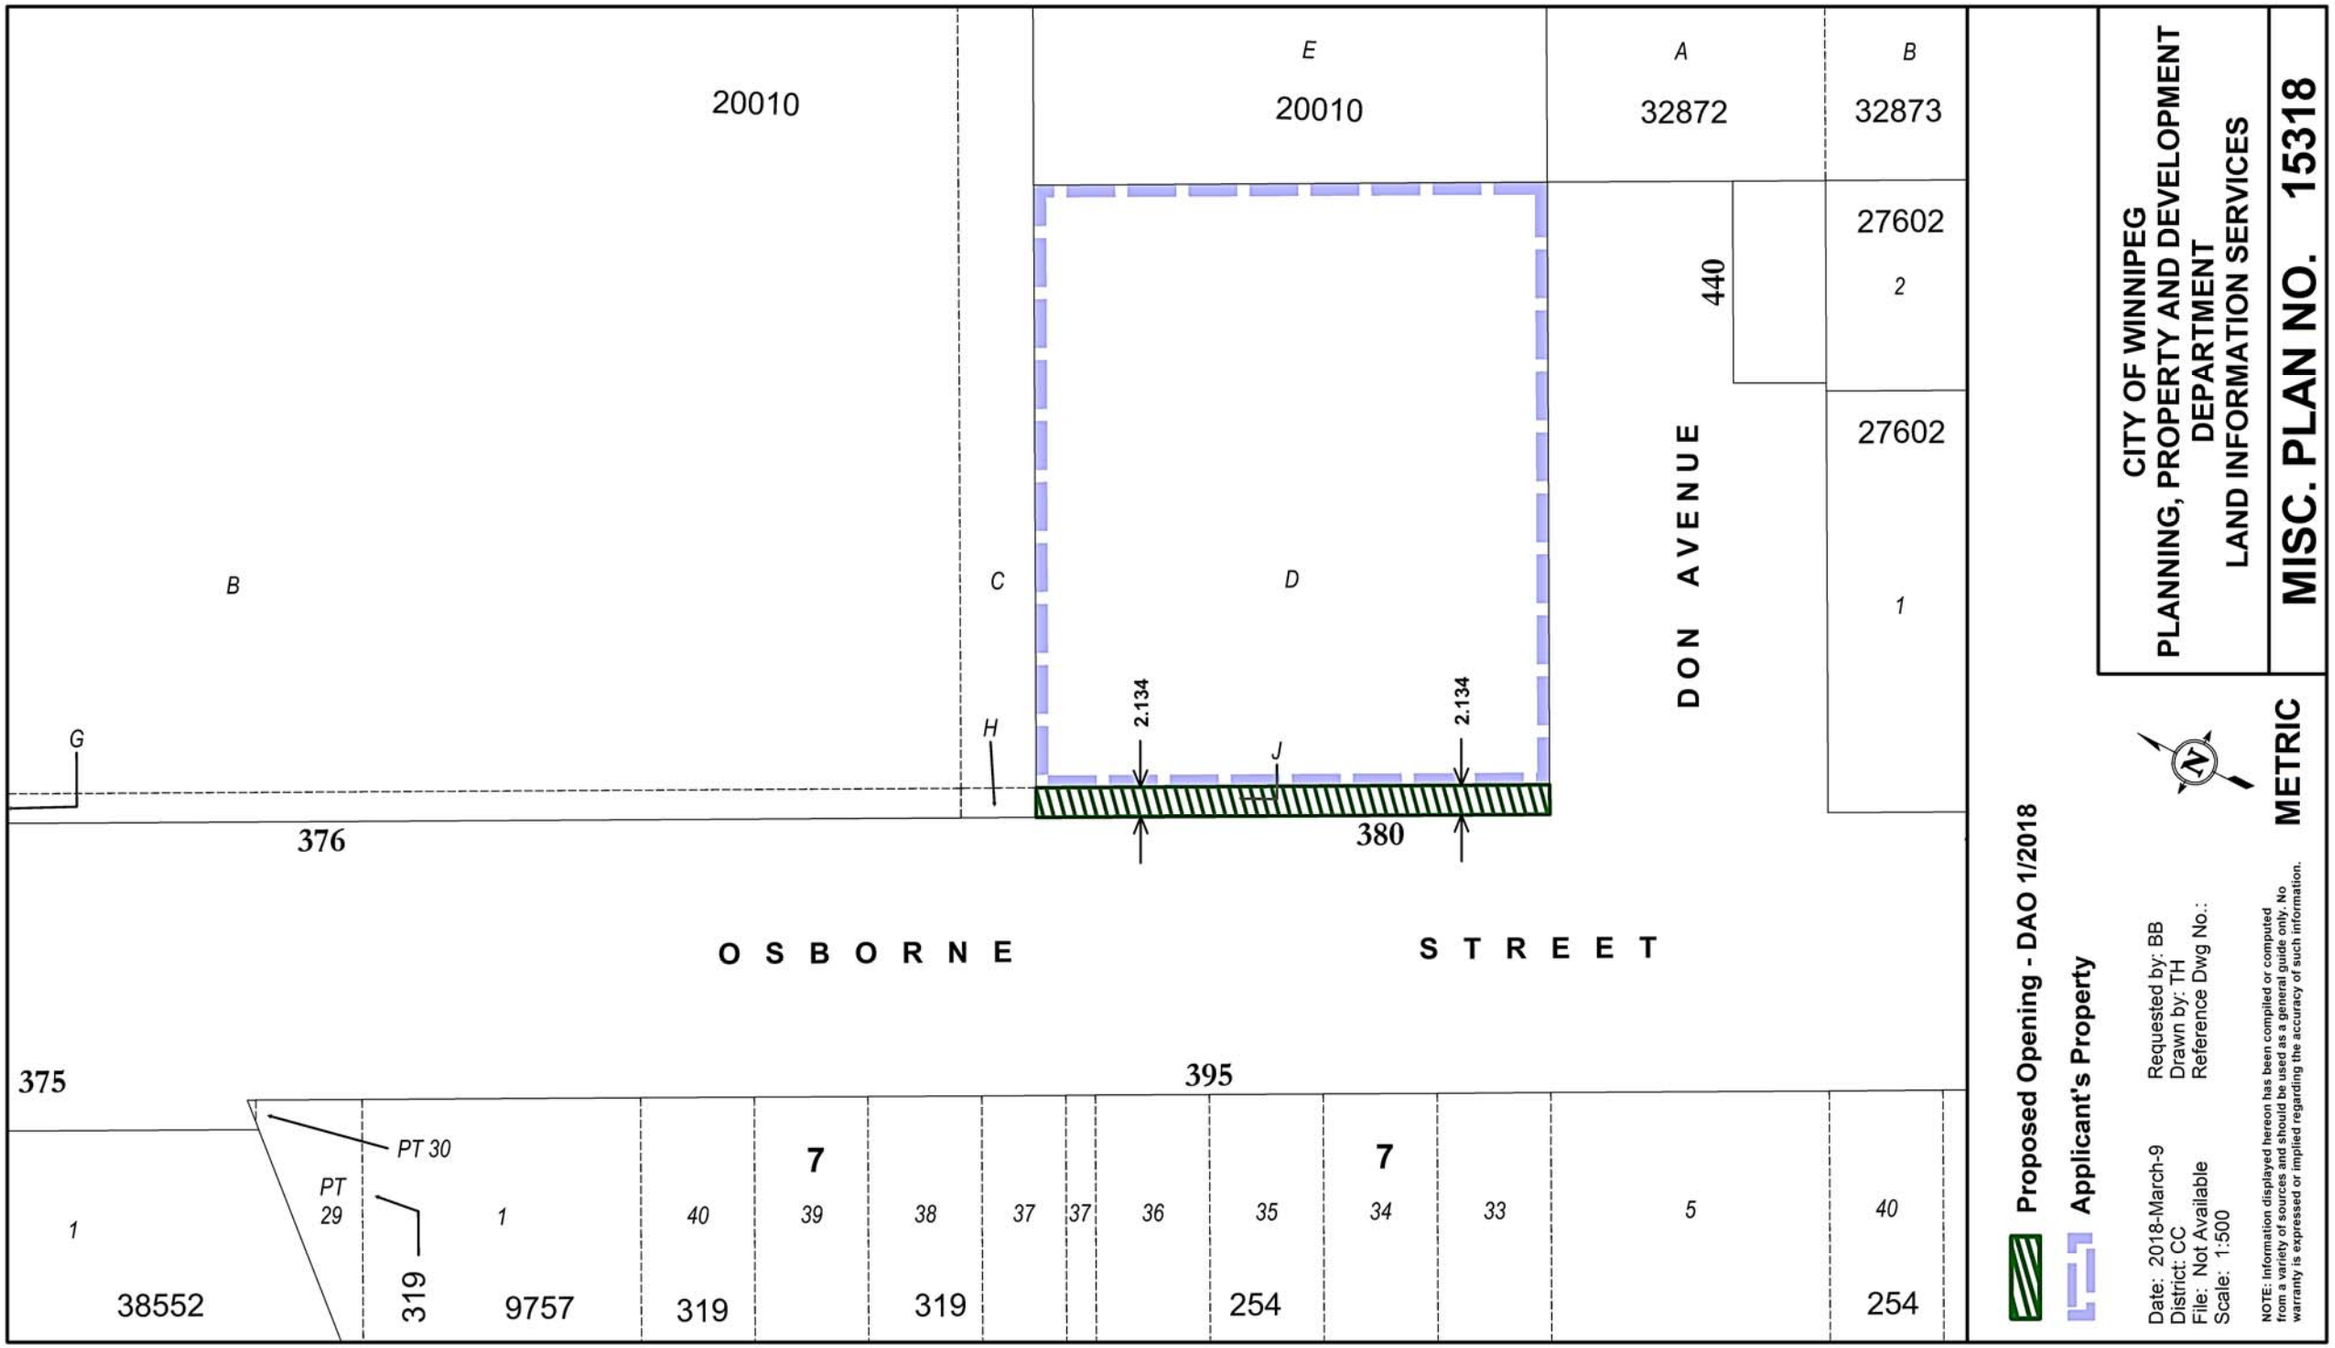

20010
E
20010
A
32872
B
32873
27602
2
27602
1
440
DON AVENUE
B
C
D
G
H
J
2.134
2.134
376
380
OSBORNE
STREET
375
395
PT 30
PT 29
1
1
38552
319
9757
40
319
7
39
38
319
37
37
36
35
254
7
34
33
5
40
254
Proposed Opening - DAO 1/2018
Applicant's Property
Date: 2018-March-9
District: CC
File: Not Available
Scale: 1:500
Requested by: BB
Drawn by: TH
Reference Dwg No.:
NOTE: Information displayed hereon has been compiled or computed from a variety of sources and should be used as a general guide only. No warranty is expressed or implied regarding the accuracy of such information.
CITY OF WINNIPEG
PLANNING, PROPERTY AND DEVELOPMENT
DEPARTMENT
LAND INFORMATION SERVICES
MISC. PLAN NO. 15318
METRIC