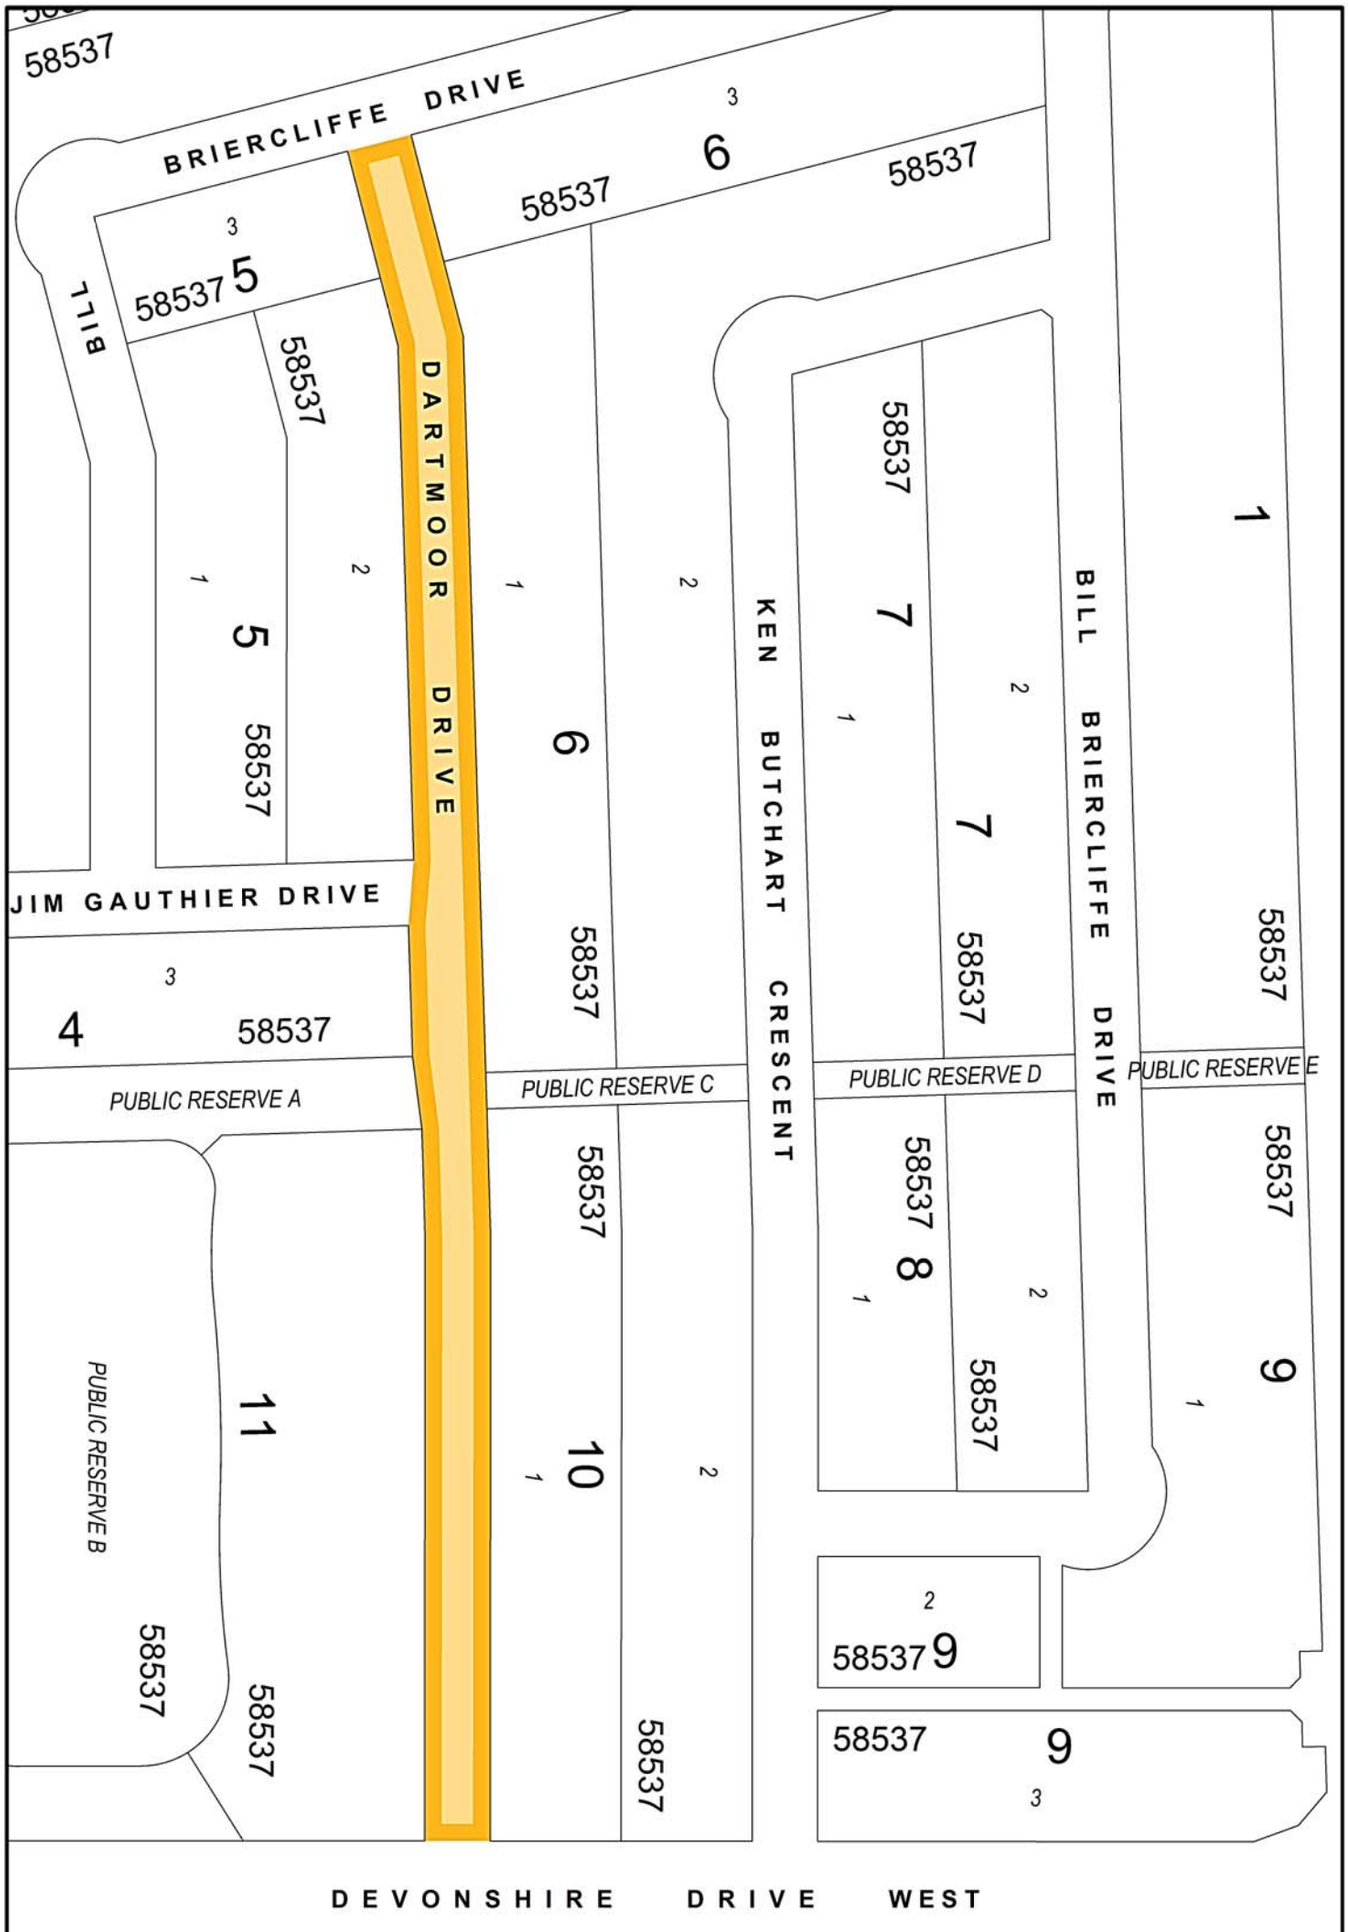


Date: 2017-Nov-23
District: EKT
File: Not Available
Scale: 1:1900
Requested by: BB
Drawn by: TH
Reference Dwg No.:

Note: Required Elevations are as shown on the Lot Grading Plan of record for this subdivision/property, which can be obtained from the Water and Waste Department of The City of Winnipeg.

NOTE: Information displayed hereon has been compiled or computed from a variety of sources and should be used as a general guide only. No warranty is expressed or implied regarding the accuracy of such information.

STREET NAME CHANGE BOUNDARY - JERRY KLEIN DRIVE

METRIC

CITY OF WINNIPEG
PLANNING, PROPERTY AND DEVELOPMENT DEPARTMENT
LAND INFORMATION SERVICES

MISC. PLAN NO. 15272