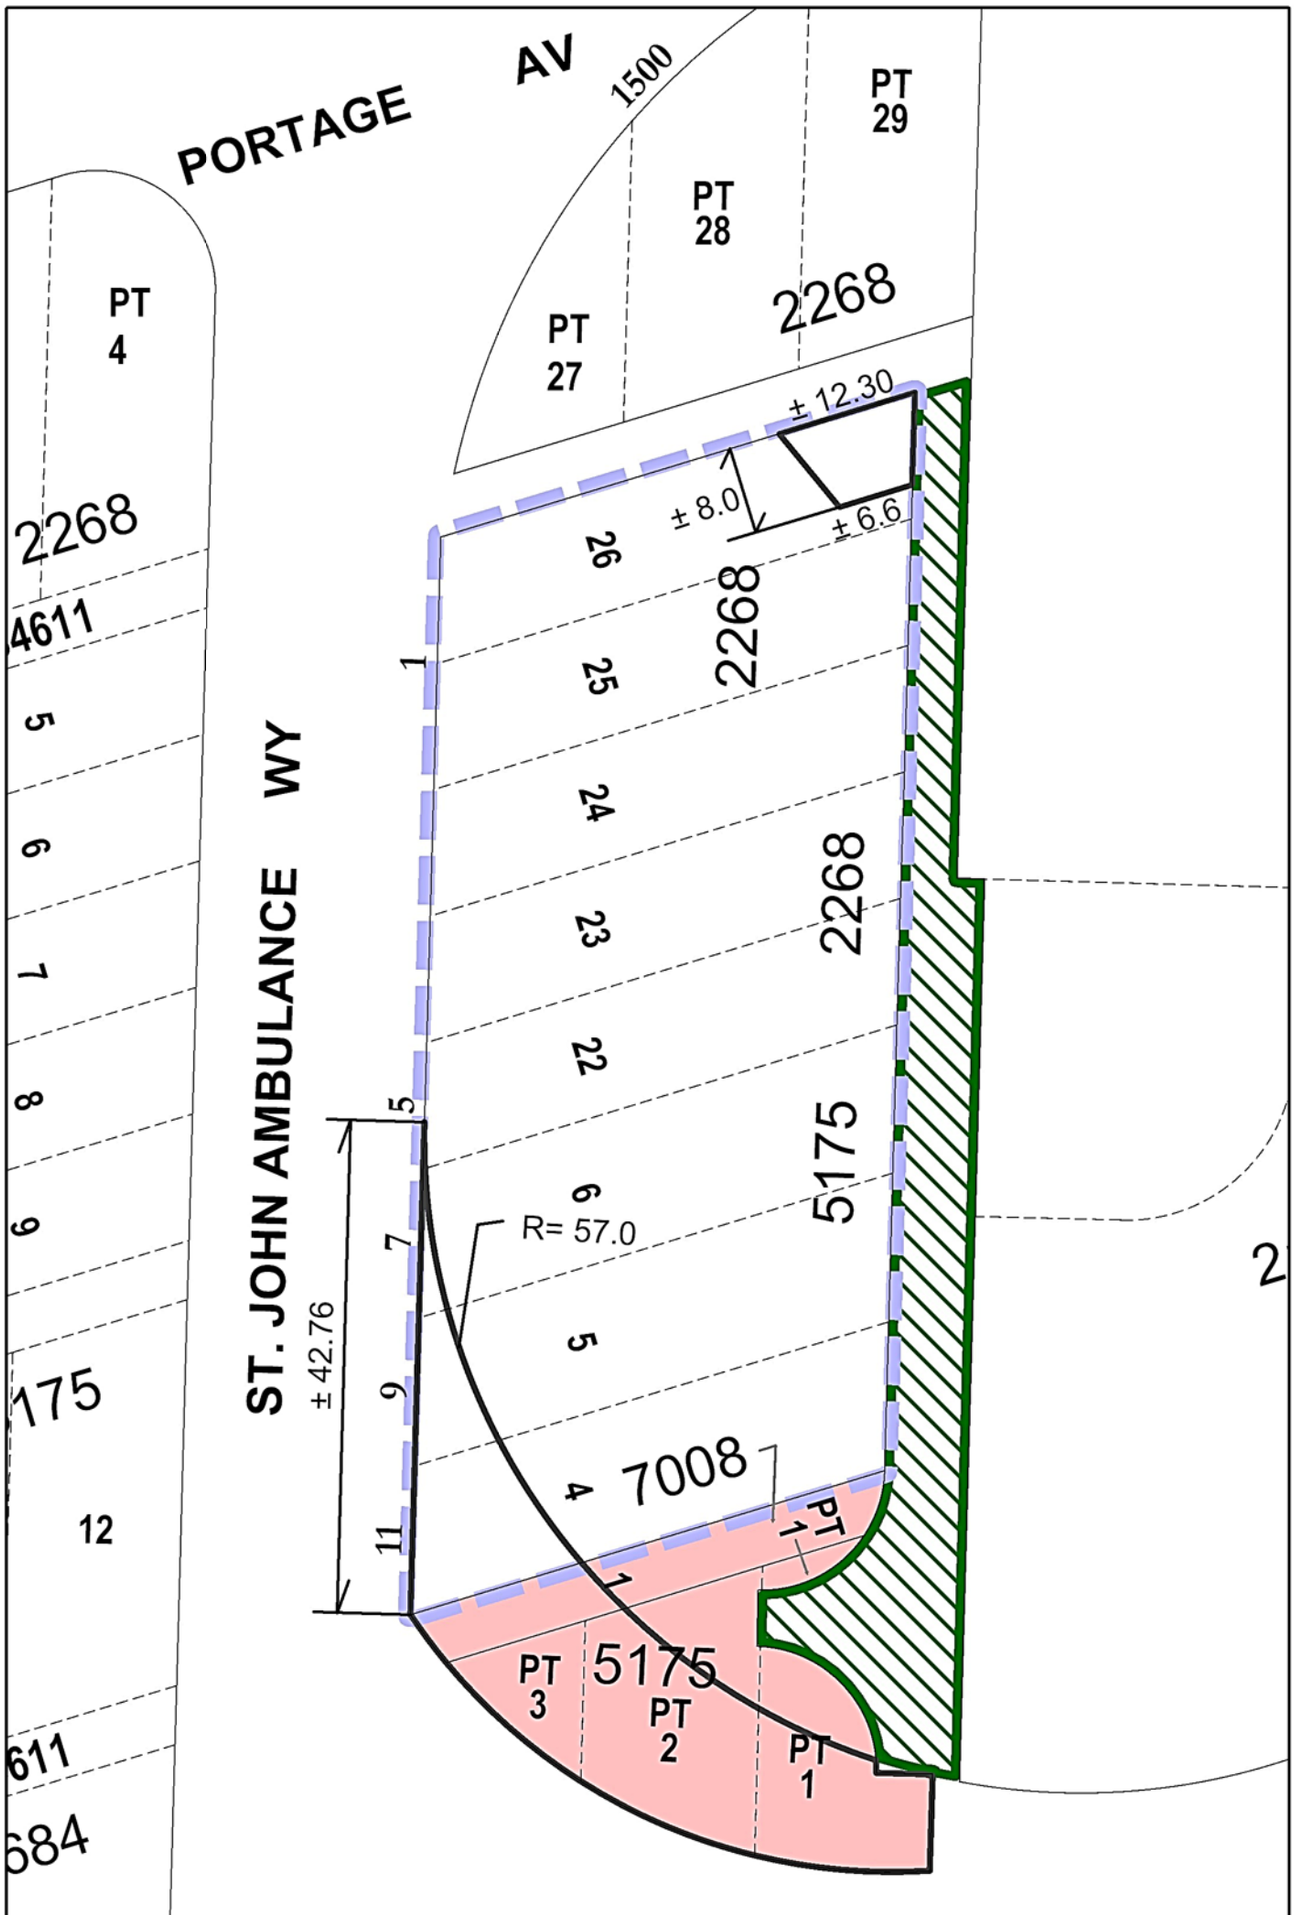

Date: 2012-NOV-05
District: ASBA
File: Not Available
Scale: 1: 600
Requested by: BB
Drawn by: KP
Reference Dwg No.: N/A

METRIC

PROPOSED CLOSING - DAOC 1/2012

PROPOSED OPENING - DAOC 1/2012

CITY OF WINNIPEG PROPERTY

ST. JOHN COUNCIL FOR MANITOBA INC. PROPERTY

N E S W

CITY OF WINNIPEG
PLANNING, PROPERTY AND DEVELOPMENT DEPARTMENT
LAND INFORMATION & MAPPING SERVICES

MISC. PLAN NO. 14391

NOTE:
Information displayed hereon has been compiled or computed from a variety of sources and should be used as a general guide only. No warranty is expressed or implied regarding the accuracy of such information.