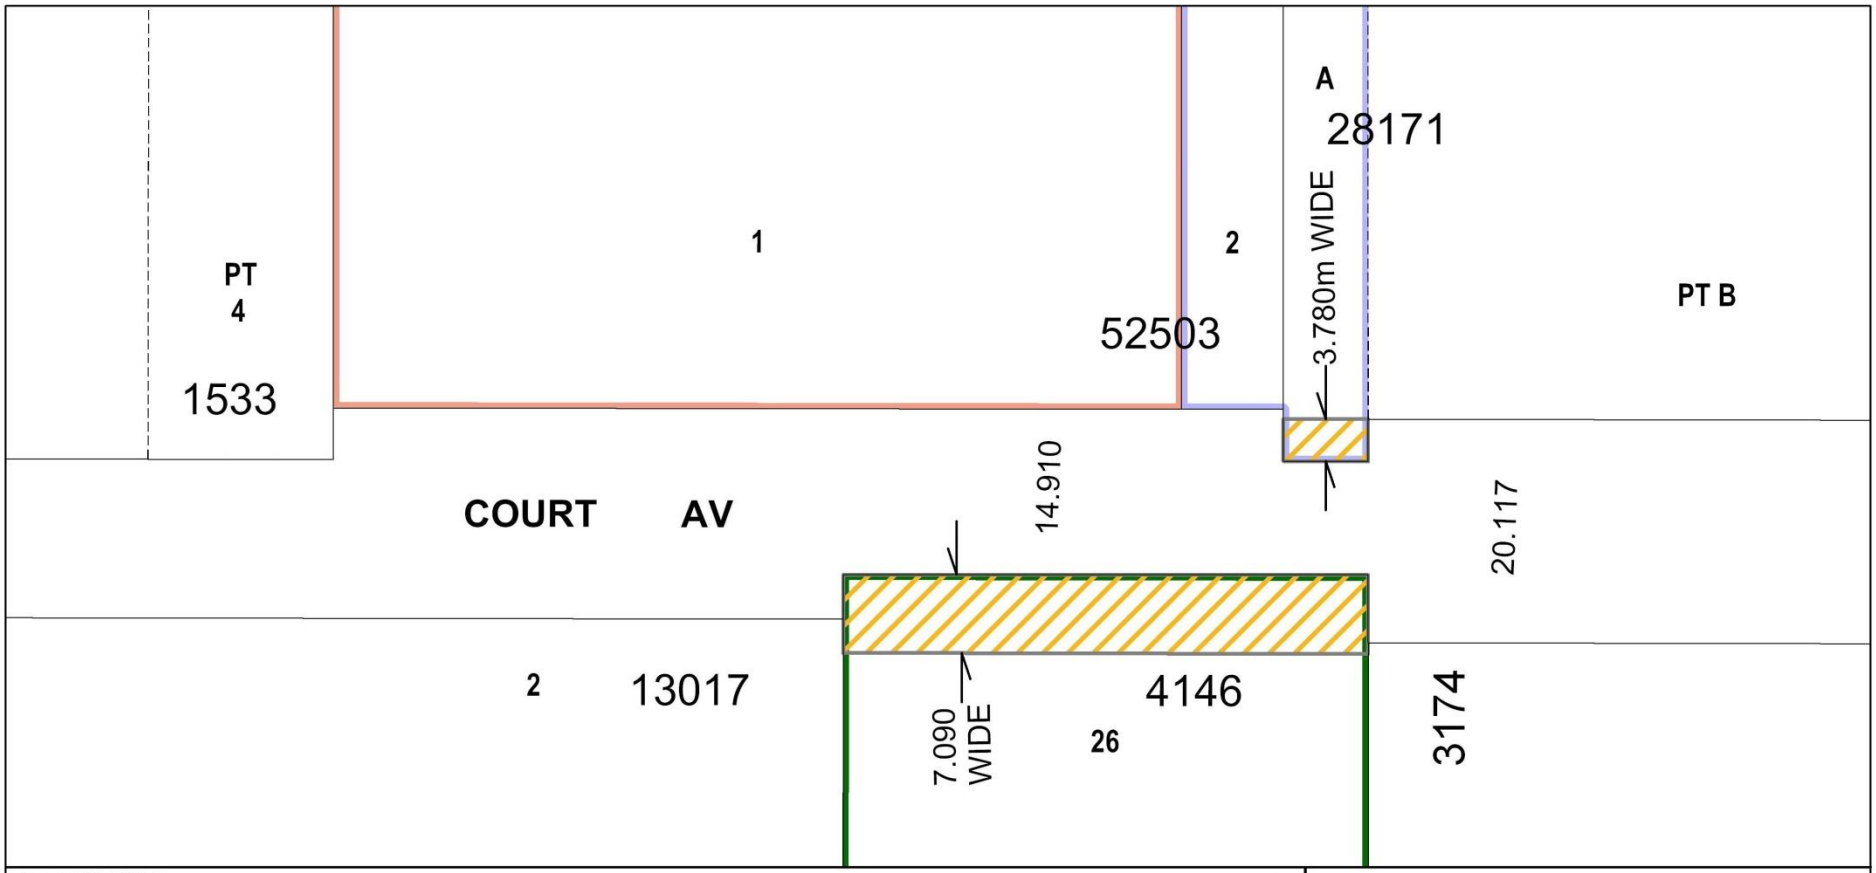


Date: 2013-JULY-26
District: LSWK
File: Not Available
Scale: 1: 500
Requested by: BB
Drawn by: KP
Reference Dwg No.: N/A

NOTE:
Information displayed hereon has been compiled or computed from a variety of sources and should be used as a general guide only. No warranty is expressed or implied regarding the accuracy of such information.

N E S W

METRIC

PROPOSED OPENING - DAO 4/2013

OWNER: 4293631 MANITOBA LTD.

OWNER: MANITOBA HYDRO

OWNER: VIOLET HOLUBOWICH

CITY OF WINNIPEG
PLANNING, PROPERTY AND DEVELOPMENT DEPARTMENT
LAND INFORMATION & MAPPING SERVICES

MISC. PLAN NO. 14533