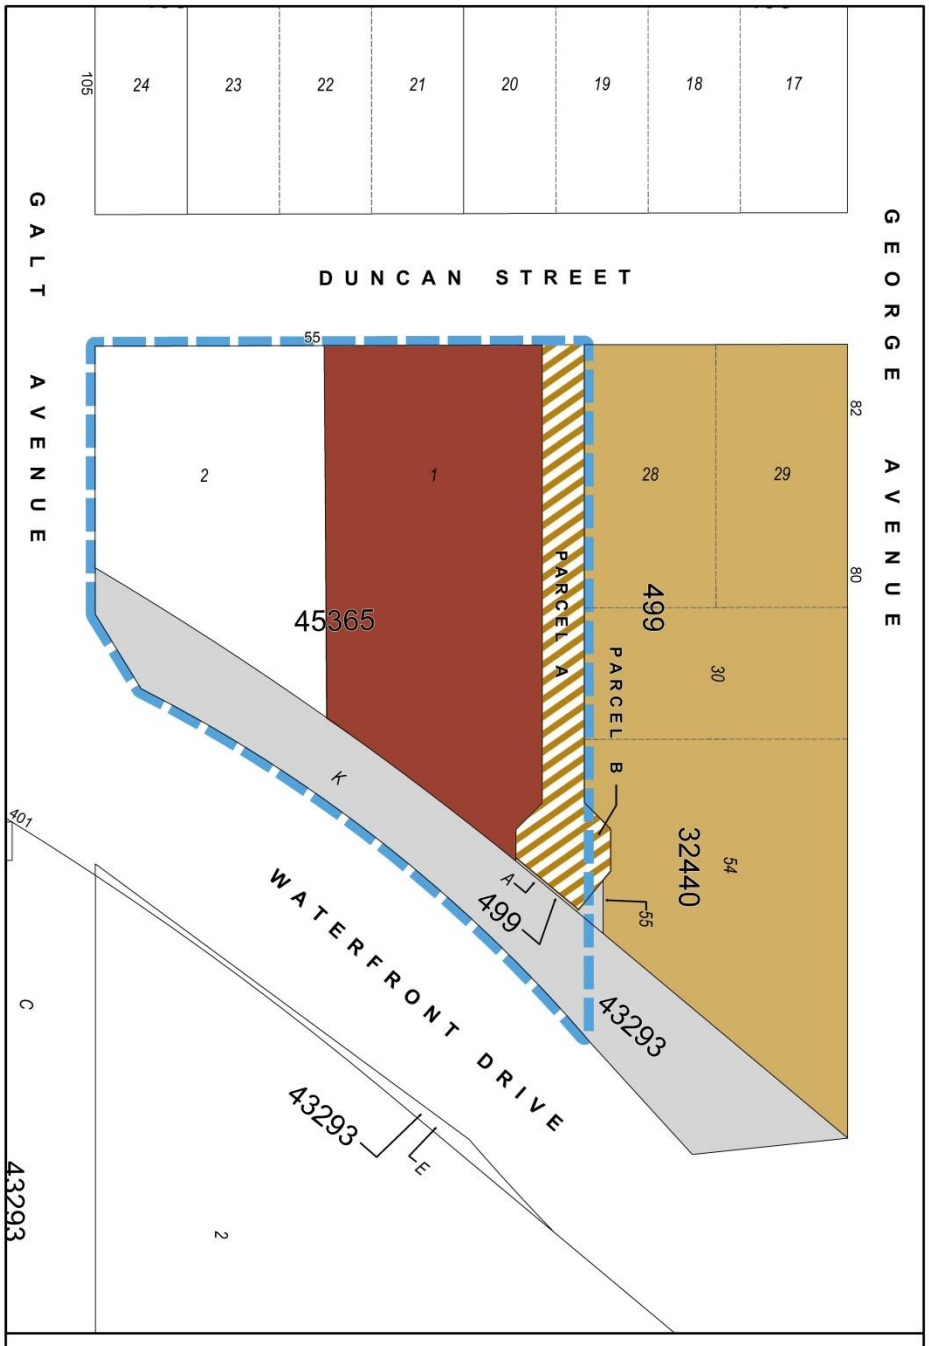
105
24
23
22
21
20
19
18
17
DUNCAN STREET
GALT AVENUE
GEORGE AVENUE
55
82
80
2
1
28
29
45365
PARCEL A
499
PARCEL B
30
54
32440
K
401
A
499
55
WATERFRONT DRIVE
43293
43293
E
C
43293
2
Proposed Closing - DAC 2/2017
Proposed Development Parcel
Owner: 75402 Manitoba Ltd.
Owner: Scott Morton
Owner: City of Winnipeg
NOTE: Information displayed hereon has been compiled or computed from a variety of sources and should be used as a general guide only. No warranty is expressed or implied regarding the accuracy of such information.
METRIC
Date: 2017-Oct-04
District: LSWK
File: Not Available
Scale: 1:550
Requested by: BB
Drawn by: TH
Reference Dwg No.:
Deposit Plan No.:
CITY OF WINNIPEG
PLANNING, PROPERTY AND DEVELOPMENT
DEPARTMENT
LAND INFORMATION SERVICES
MISC. PLAN NO. 15256