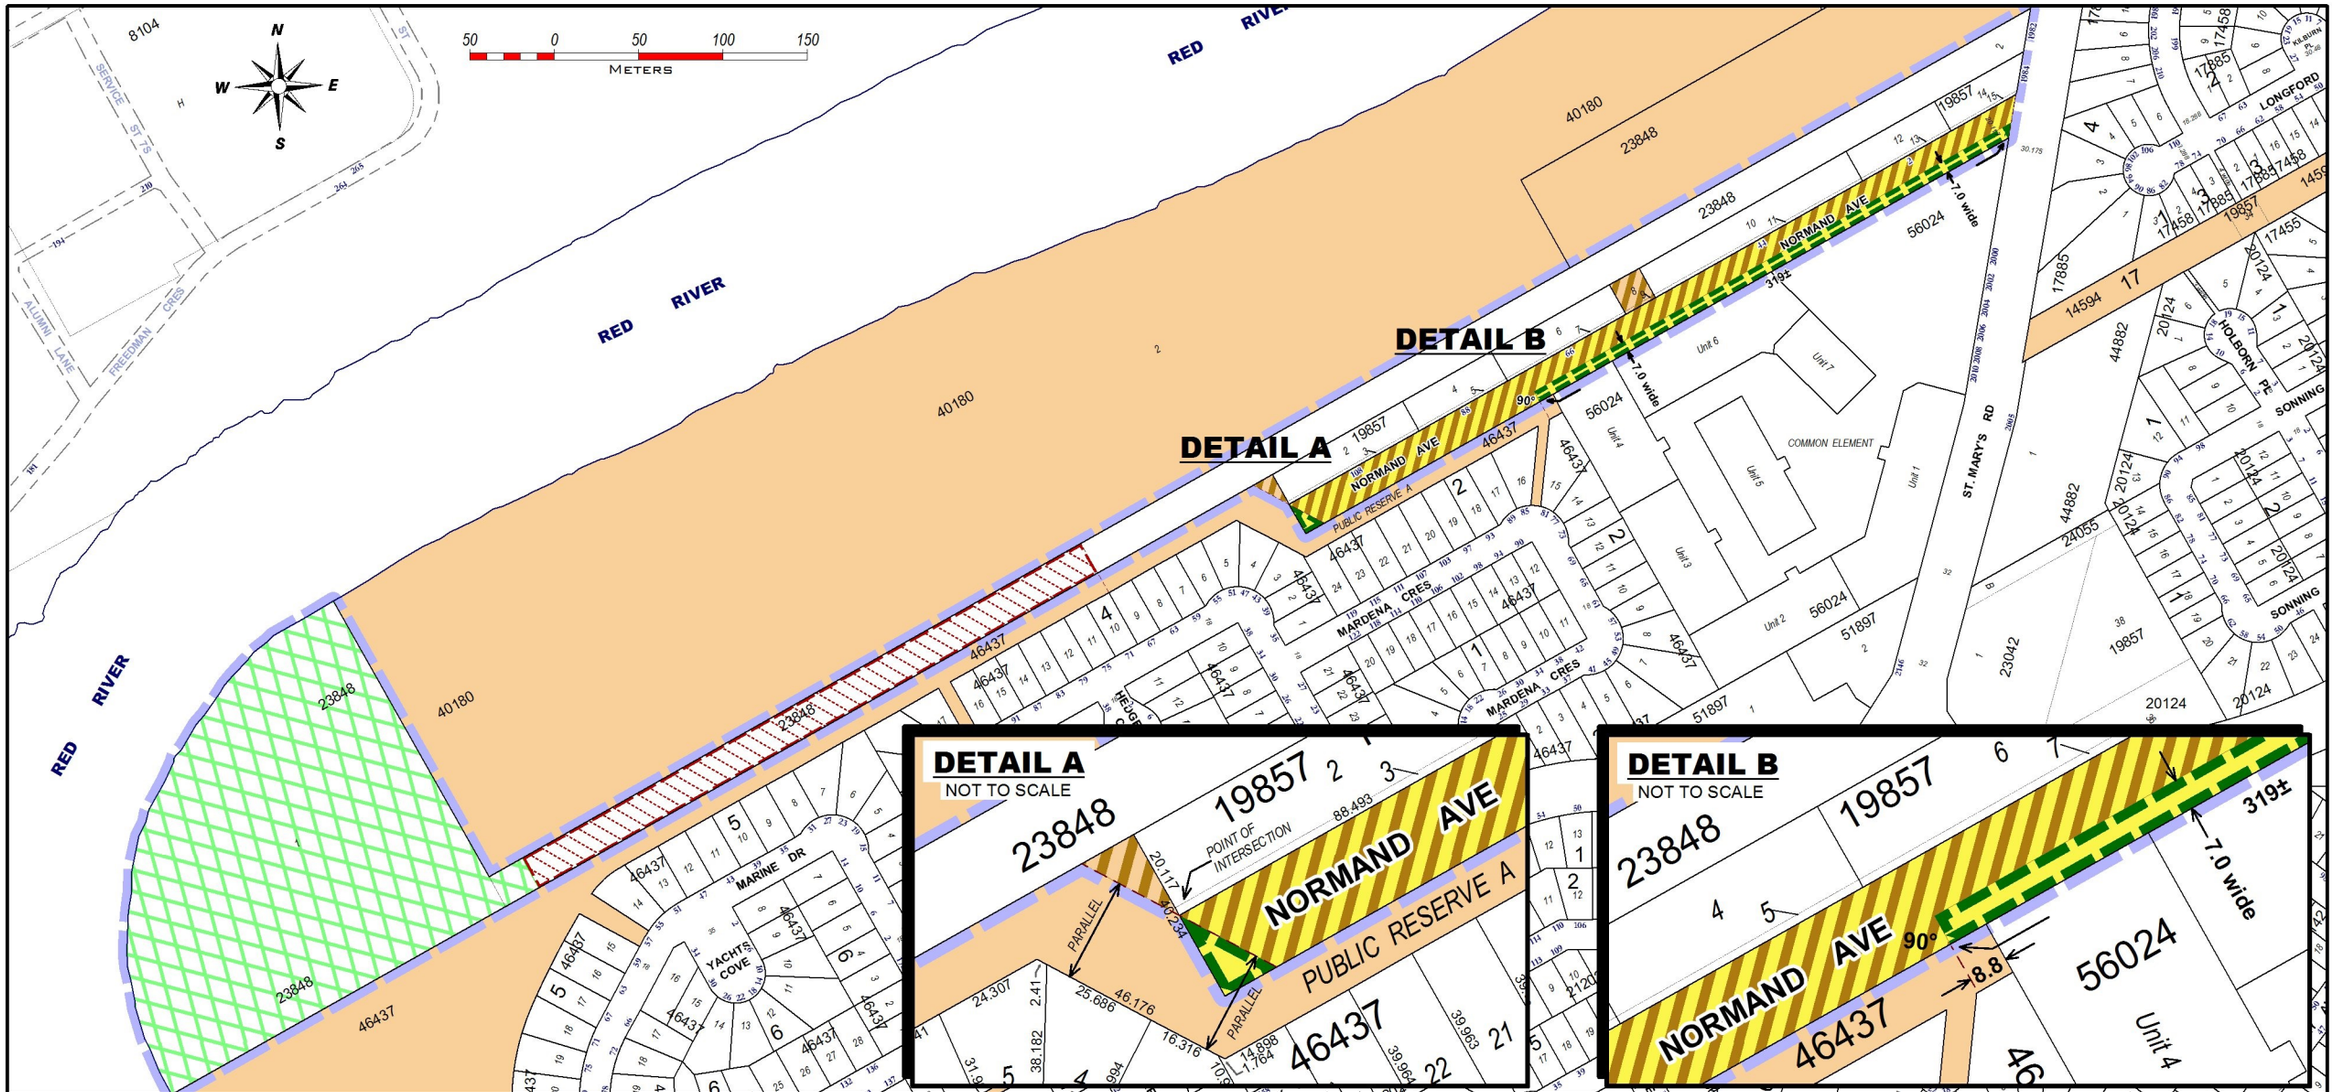

Date: 2018-JUL-09
District: RIEL
File: 9015
Scale: METRIC
Requested by: CB
Drawn by: IP
Ref. Dwg No.:
Misc. Plan No. 15321/9

PROPOSED ACQUISITION
Area: 37,955± m² (9.38± acres)

PROPOSED DEDICATION LANDS
Area: 7,644± m² (1.89± acres)

TO BE RETAINED AS PUBLIC RESERVE WITHIN DASZ 6/2018
Area: 2,376.4± m² (0.59± acres)

SUBJECT CITY PROPERTY
Area: 7,944.0± m² (1.96± acres)

PROPOSED SUBDIVISION BOUNDARY
DASZ 6/2018 - Area: 78,515± m² (19.4± acres)

PROPOSED CLOSING - NORMAND AVENUE
Area: 9,786.1± m² (2.42± acres)

CITY OWNED PROPERTY

CITY OF WINNIPEG
PLANNING, PROPERTY AND DEVELOPMENT DEPARTMENT
LAND INFORMATION SERVICES

NOTE: Information displayed hereon has been compiled or computed from a variety of sources and should be used as a general guide only. No warranty is expressed or implied regarding the accuracy of such information.

MISC. PLAN NO. 15321/10