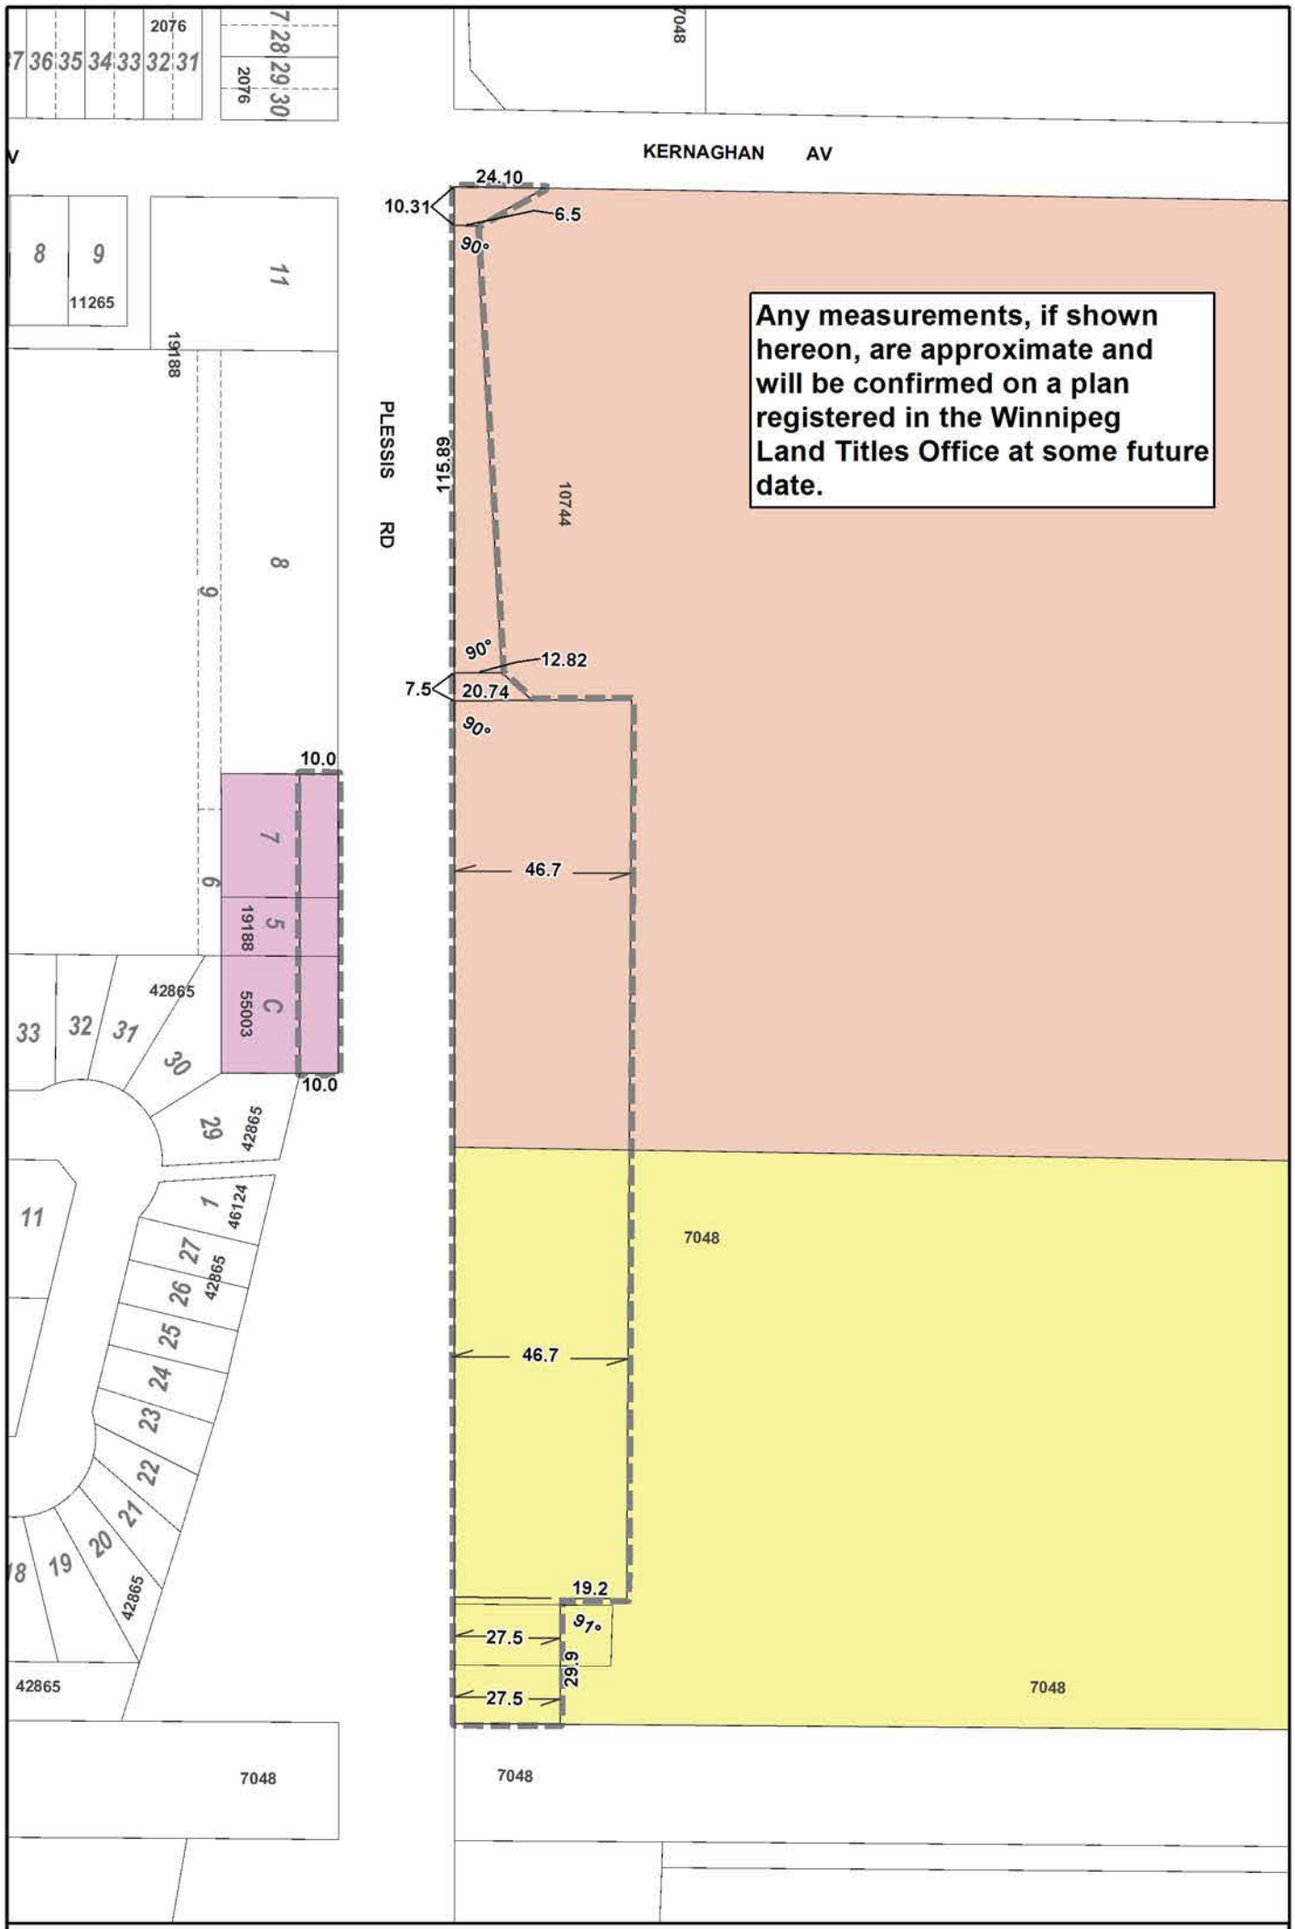


Date: 2014-JAN-28
District: EKT
File: 9006
Scale: 1:1800
Requested by: BB
Drawn by: KP
Reference Dwg No.: N/A

METRIC

PROPOSED OPENING - DAO 2/2014

OWNER: THE CITY OF WINNIPEG

OWNER: CANADIAN NATIONAL RAILWAY COMPANY

OWNER: FRESHWATER FISH MARKETING CORPORATION

N
W E
S

NOTE:
Information displayed hereon has been compiled or computed from a variety of sources and should be used as a general guide only. No warranty is expressed or implied regarding the accuracy of such information.

CITY OF WINNIPEG
PLANNING, PROPERTY AND DEVELOPMENT DEPARTMENT
LAND DEVELOPMENT, GEOMATICS, AND LAND INFORMATION SERVICES

MISC. PLAN NO. 14293/6