
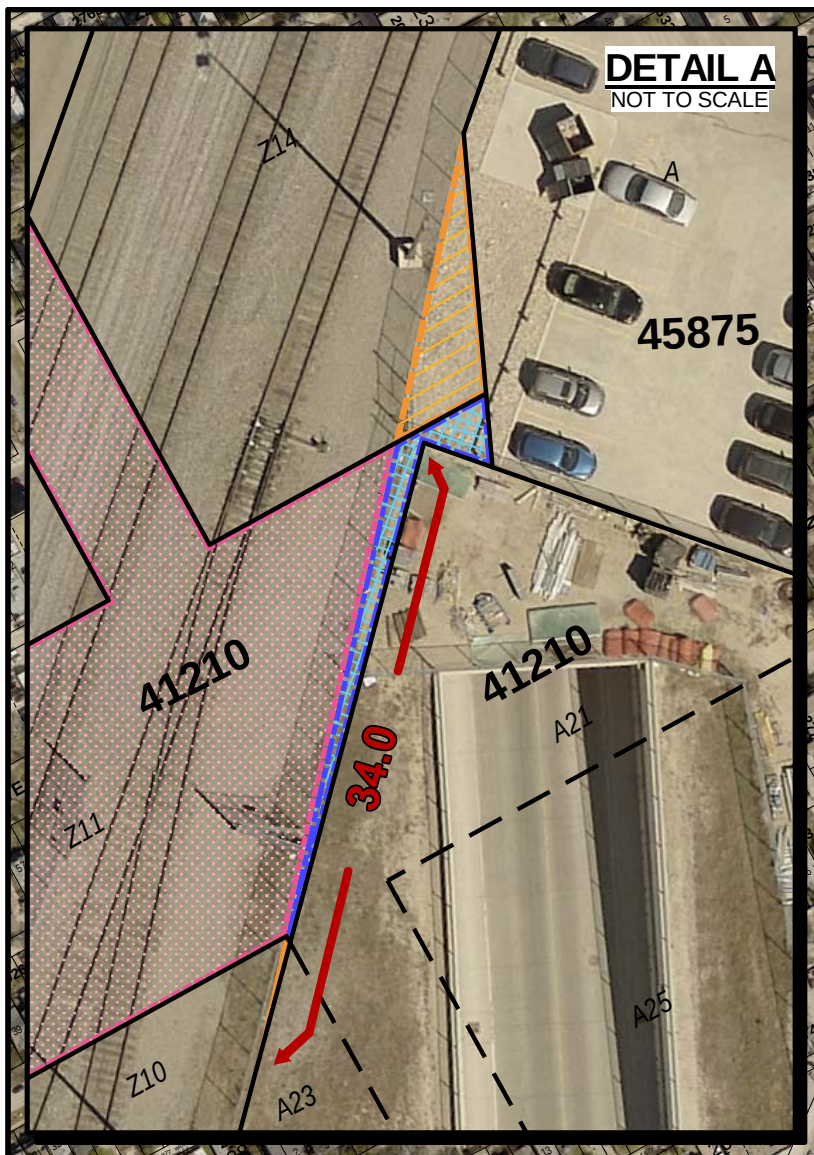


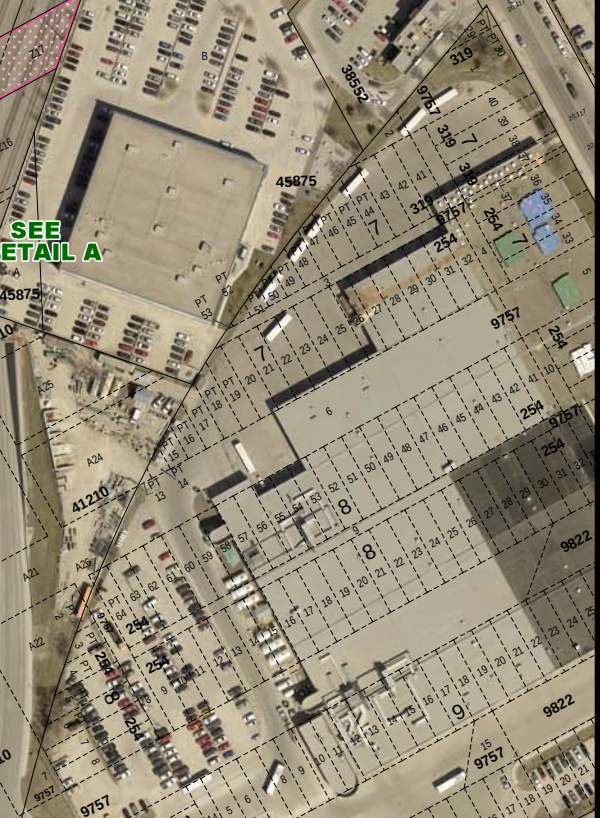

AVAILABLE PROPERTY TO SELL - Area: 23,733± m² (5.86± acres)

PROPERTY TO RETAIN - Area: 45.4± m² (0.01± acres)

PROPERTY TO ACQUIRE - Area: 85.2± m² (0.02± acres)

Date: 2018-DEC-20
District: CC
File: Not Available
Scale: 1:2800
Requested by: GC
Drawn by: IP
Reference Dwg. No.:
Misc. Plan No. 13430/18
Deposit Plan No. 170/12

NOTE: Information displayed hereon has been compiled or computed from a variety of sources and should be used as a general guide only. No warranty is expressed or implied regarding the accuracy of such information.

N W E S

AERIAL (2018) METRIC

CITY OF WINNIPEG
PLANNING, PROPERTY AND DEVELOPMENT DEPARTMENT
LAND INFORMATION SERVICES

MISC. PLAN NO. 13430/22