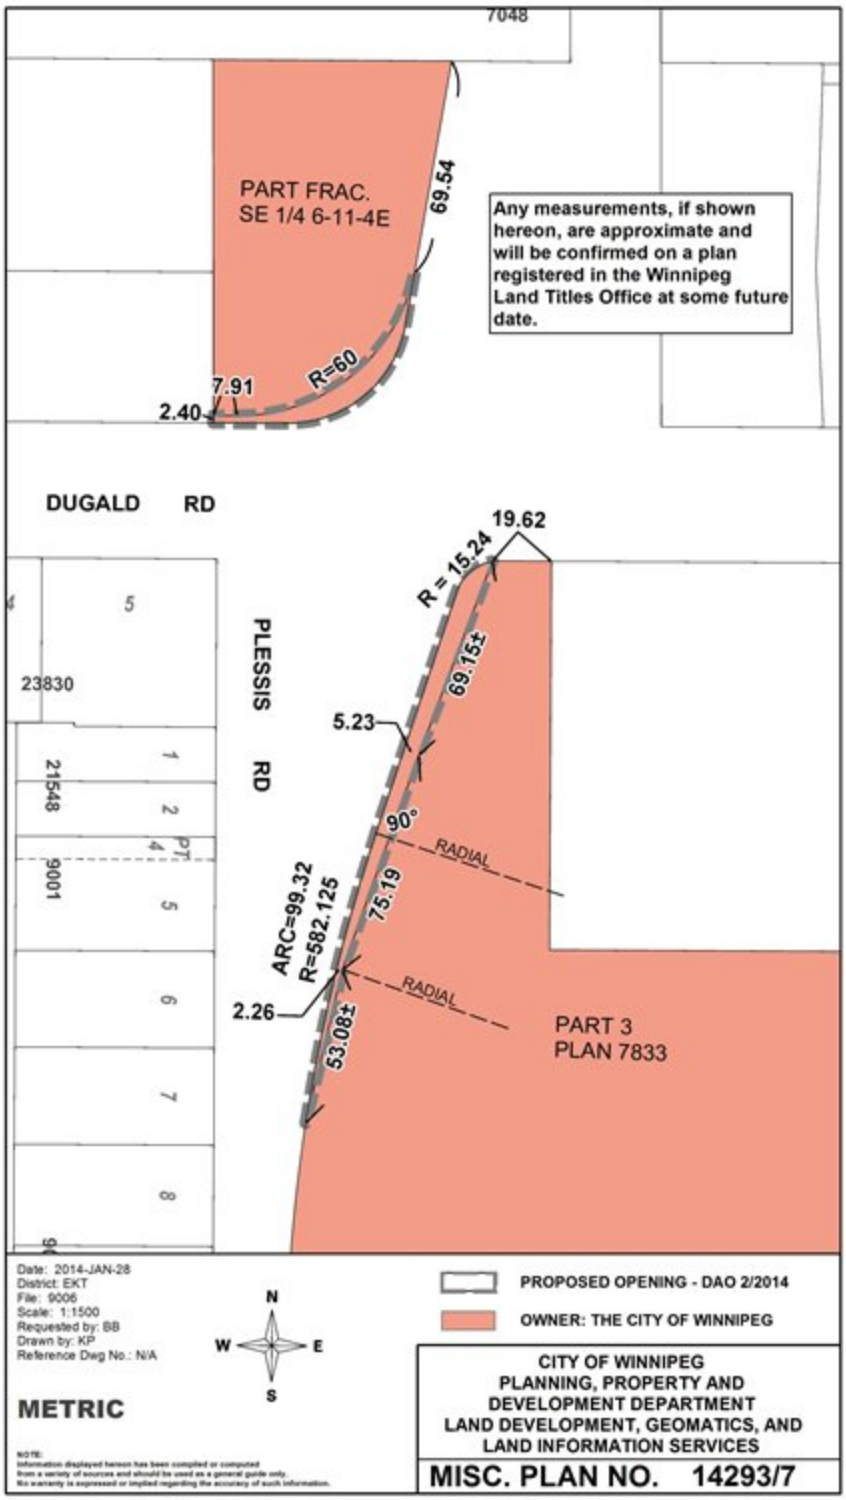

7048
PART FRAC.
SE 1/4 6-11-4E
69.54
Any measurements, if shown hereon, are approximate and will be confirmed on a plan registered in the Winnipeg Land Titles Office at some future date.
R=60
7.91
2.40
DUGALD RD
19.62
R=15.24
69.15±
PLESSIS RD
5.23
23830
21548
9001
90°
RADIAL
ARC=99.32
R=582.125
75.19
RADIAL
2.26
53.08±
PART 3
PLAN 7833
Date: 2014-JAN-28
District: EKT
File: 9006
Scale: 1:1500
Requested by: BB
Drawn by: KP
Reference Dwg No.: N/A
METRIC
N
W
E
S
PROPOSED OPENING - DAO 2/2014
OWNER: THE CITY OF WINNIPEG
CITY OF WINNIPEG
PLANNING, PROPERTY AND
DEVELOPMENT DEPARTMENT
LAND DEVELOPMENT, GEOMATICS, AND
LAND INFORMATION SERVICES
MISC. PLAN NO. 14293/7