



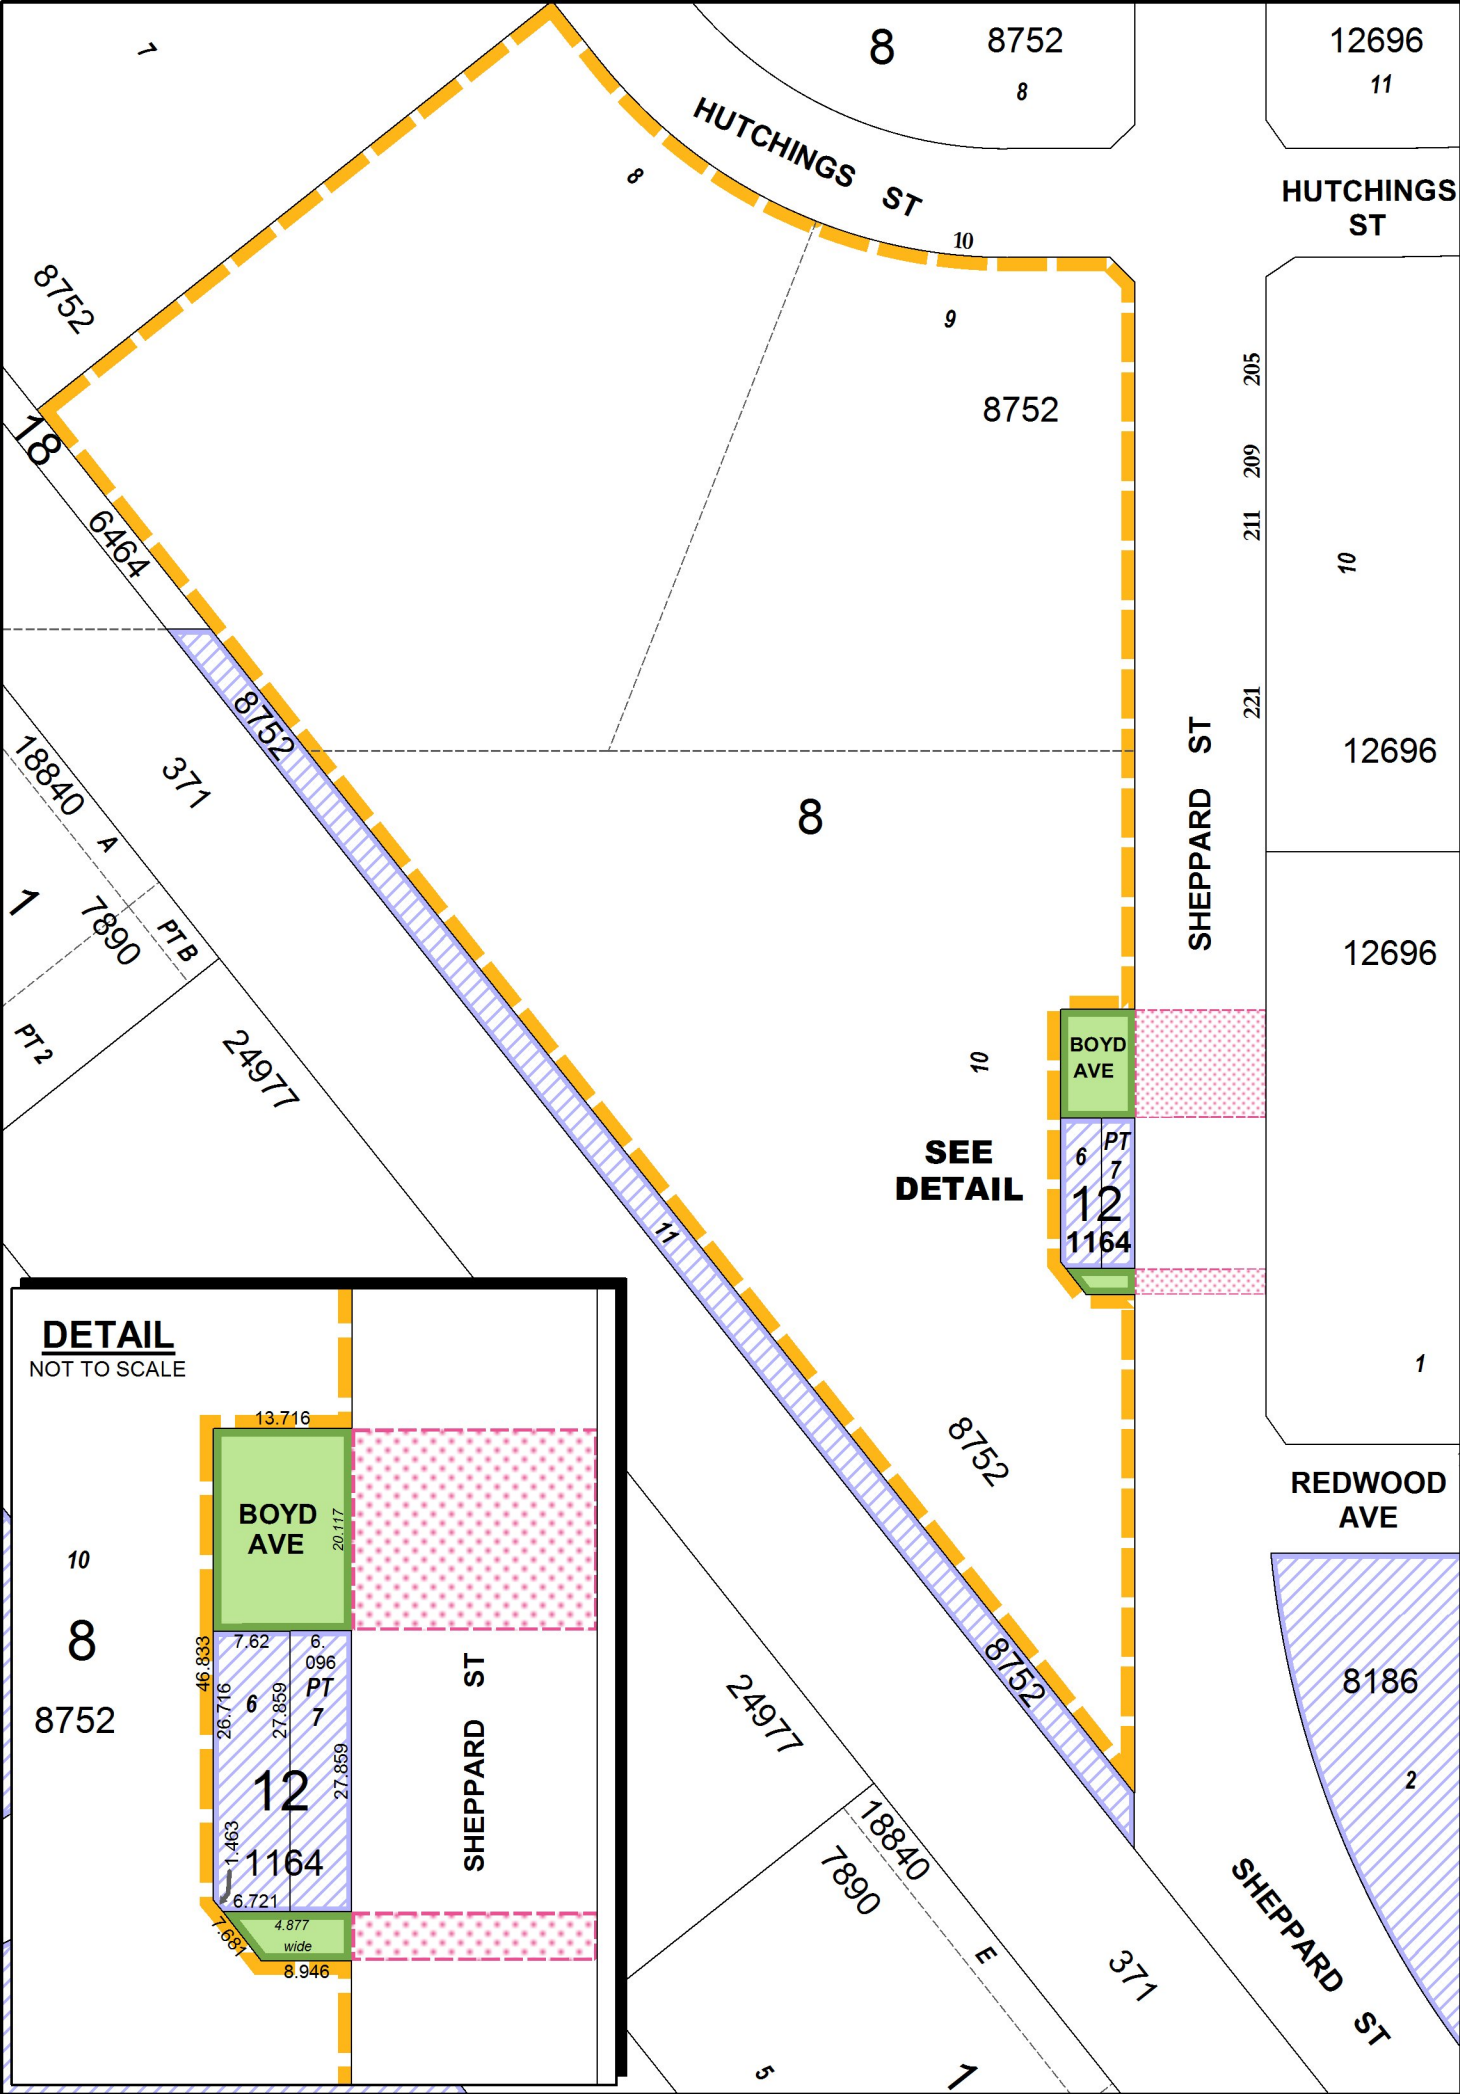

DETAIL
NOT TO SCALE

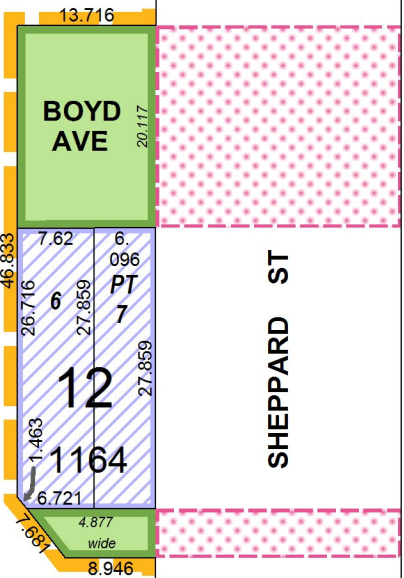

PROPOSED CLOSING - DAOC 1/2018



PROPOSED REDEDICATION - SHEPPARD STREET




APPLICANT'S PROPERTY



CITY OWNED PROPERTY

Date: 2018-SEP-25
District: LSWK
File: 32/6658
Scale: 1:1400
Requested by: BB
Drawn by: IP
Reference Dwg No.: As requested

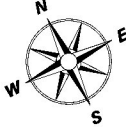

METRIC

**CITY OF WINNIPEG
PLANNING, PROPERTY AND DEVELOPMENT
DEPARTMENT
LAND INFORMATION SERVICES**

MISC. PLAN NO. 15335/2

NOTE: Information displayed hereon has been compiled or computed from a variety of sources and should be used as a general guide only. No warranty is expressed or implied regarding the accuracy of such information.