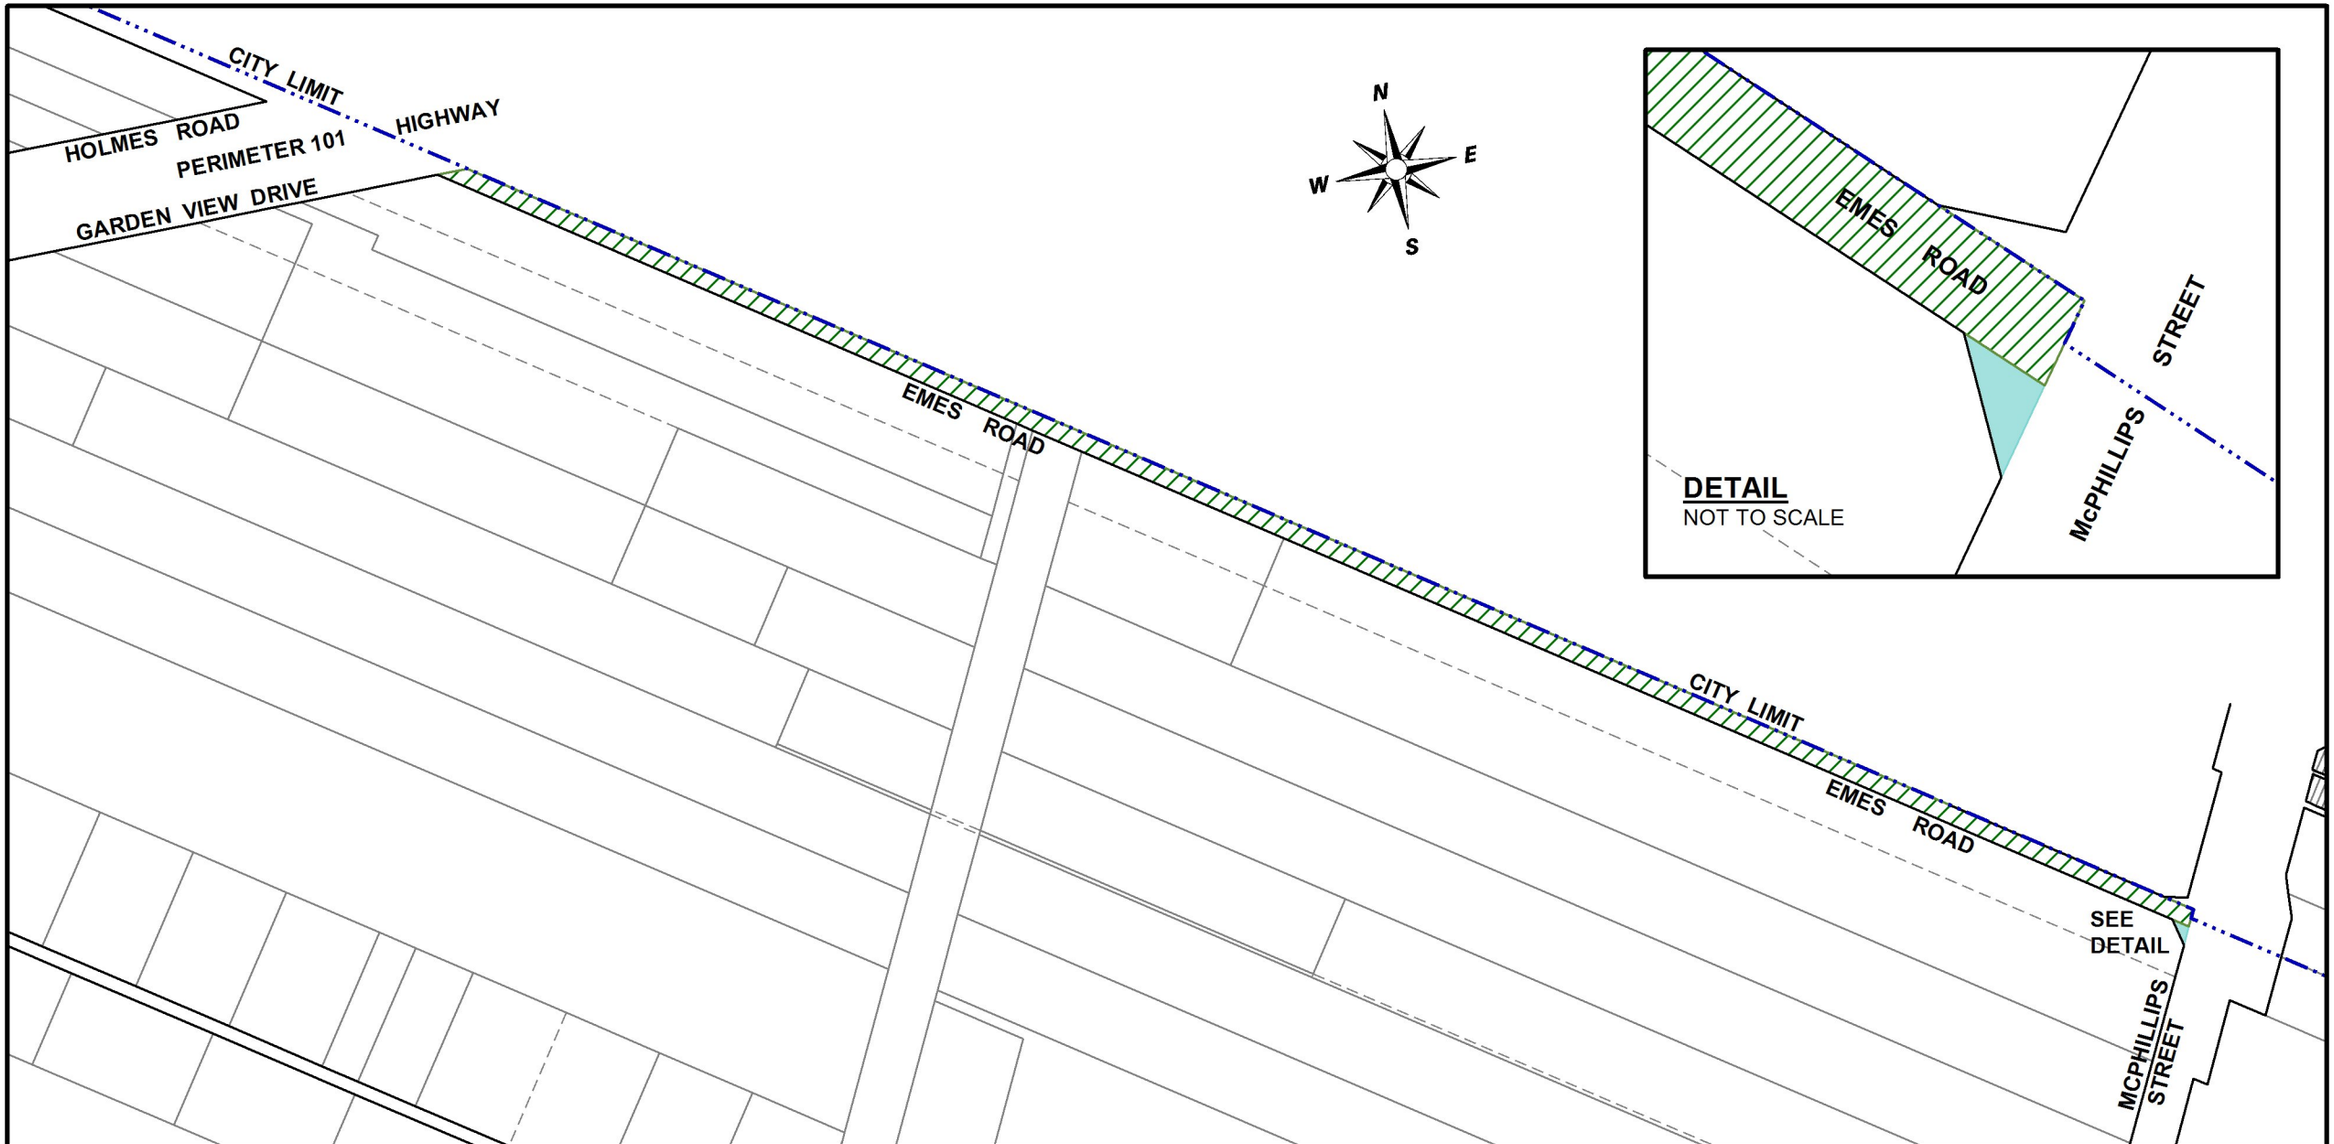


Date: 2015-AUG-25
District: LSWK
File: N/A
Scale: 1:8000
Requested by: BB
Drawn by: MA
Ref. Dwg. No.: N/A

METRIC

NOTE: Information displayed hereon has been compiled or computed from a variety of sources and should be used as a general guide only. No warranty is expressed of implied regarding the accuracy of such information.

STREET NAME BOUNDARY - GOVERNMENT ROAD ALLOWANCE TO EMES ROAD

STREET NAME CHANGE BOUNDARY - PUBLIC RD, PLAN 43911 WLTO TO EMES ROAD

CITY OF WINNIPEG
PLANNING, PROPERTY AND DEVELOPMENT DEPARTMENT
LAND INFORMATION & MAPPING SERVICES

MISC. PLAN NO. 14941