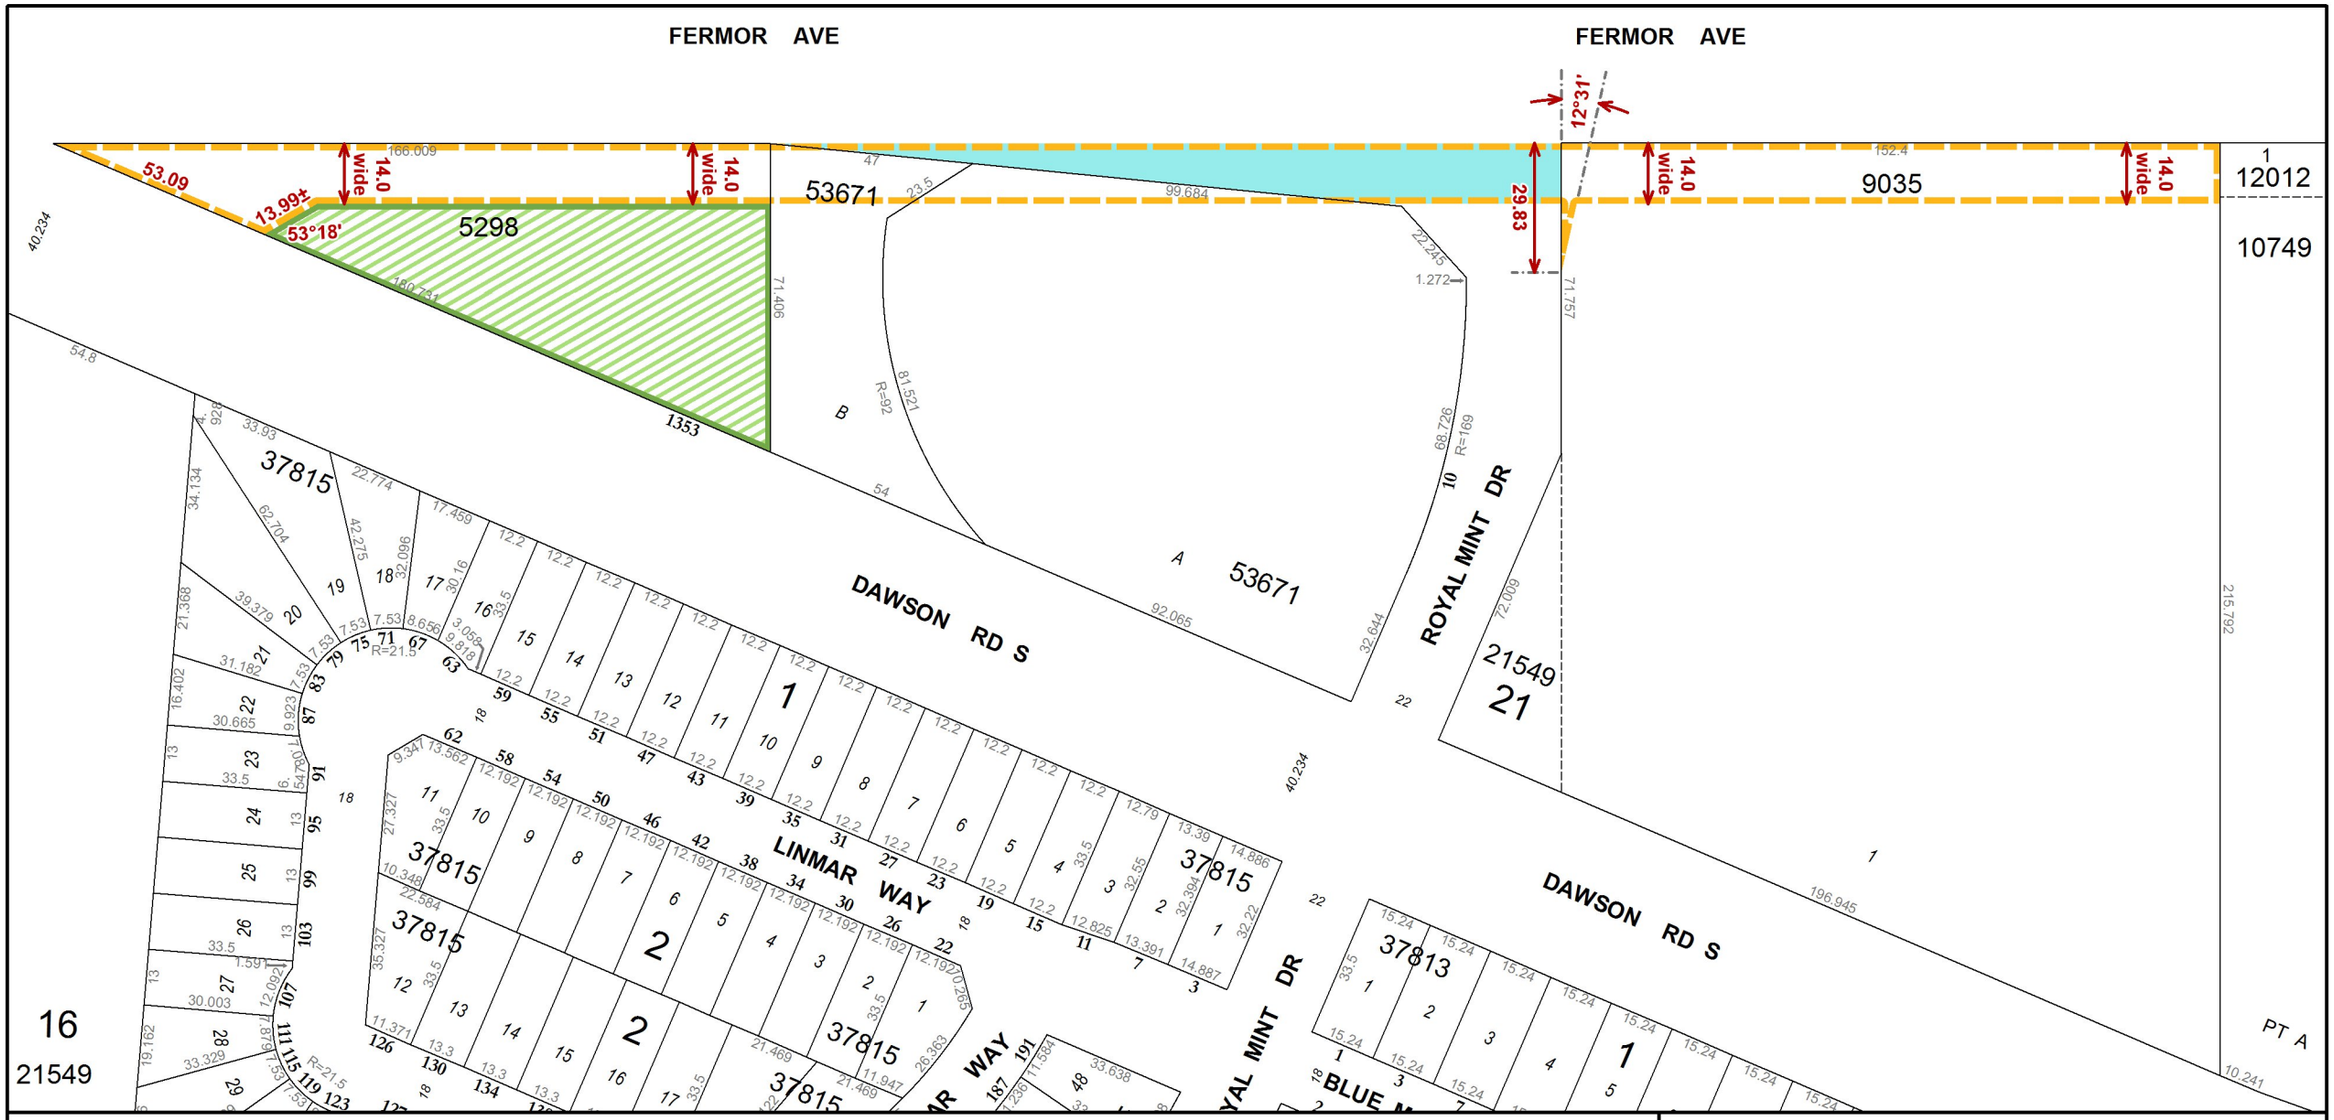

Date: 2018-NOV-28
District: EKT
File: Not Available
Scale: 1:1600
Requested by: CB
Drawn by: IP
Reference Dwg No.: PR18-08-R1 & PR18-06,07,08_REF-01
COW Public Works, Transportation Division
Property Requirement, Fermor Avenue, East of Lagimodiere Boulevard

PROPOSED OPENING FOR RIGHT-OF-WAY

PROPOSED RESIDUAL LAND FOR CITY PURPOSES

ROYAL MINT DRIVE TO BE REDEDICATED AS FERMOR AVENUE

N
W E
S

METRIC

NOTE: Information displayed hereon has been compiled or computed from a variety of sources and should be used as a general guide only. No warranty is expressed or implied regarding the accuracy of such information.

CITY OF WINNIPEG
PLANNING, PROPERTY AND DEVELOPMENT DEPARTMENT
LAND INFORMATION SERVICES

MISC. PLAN NO. 15442/1