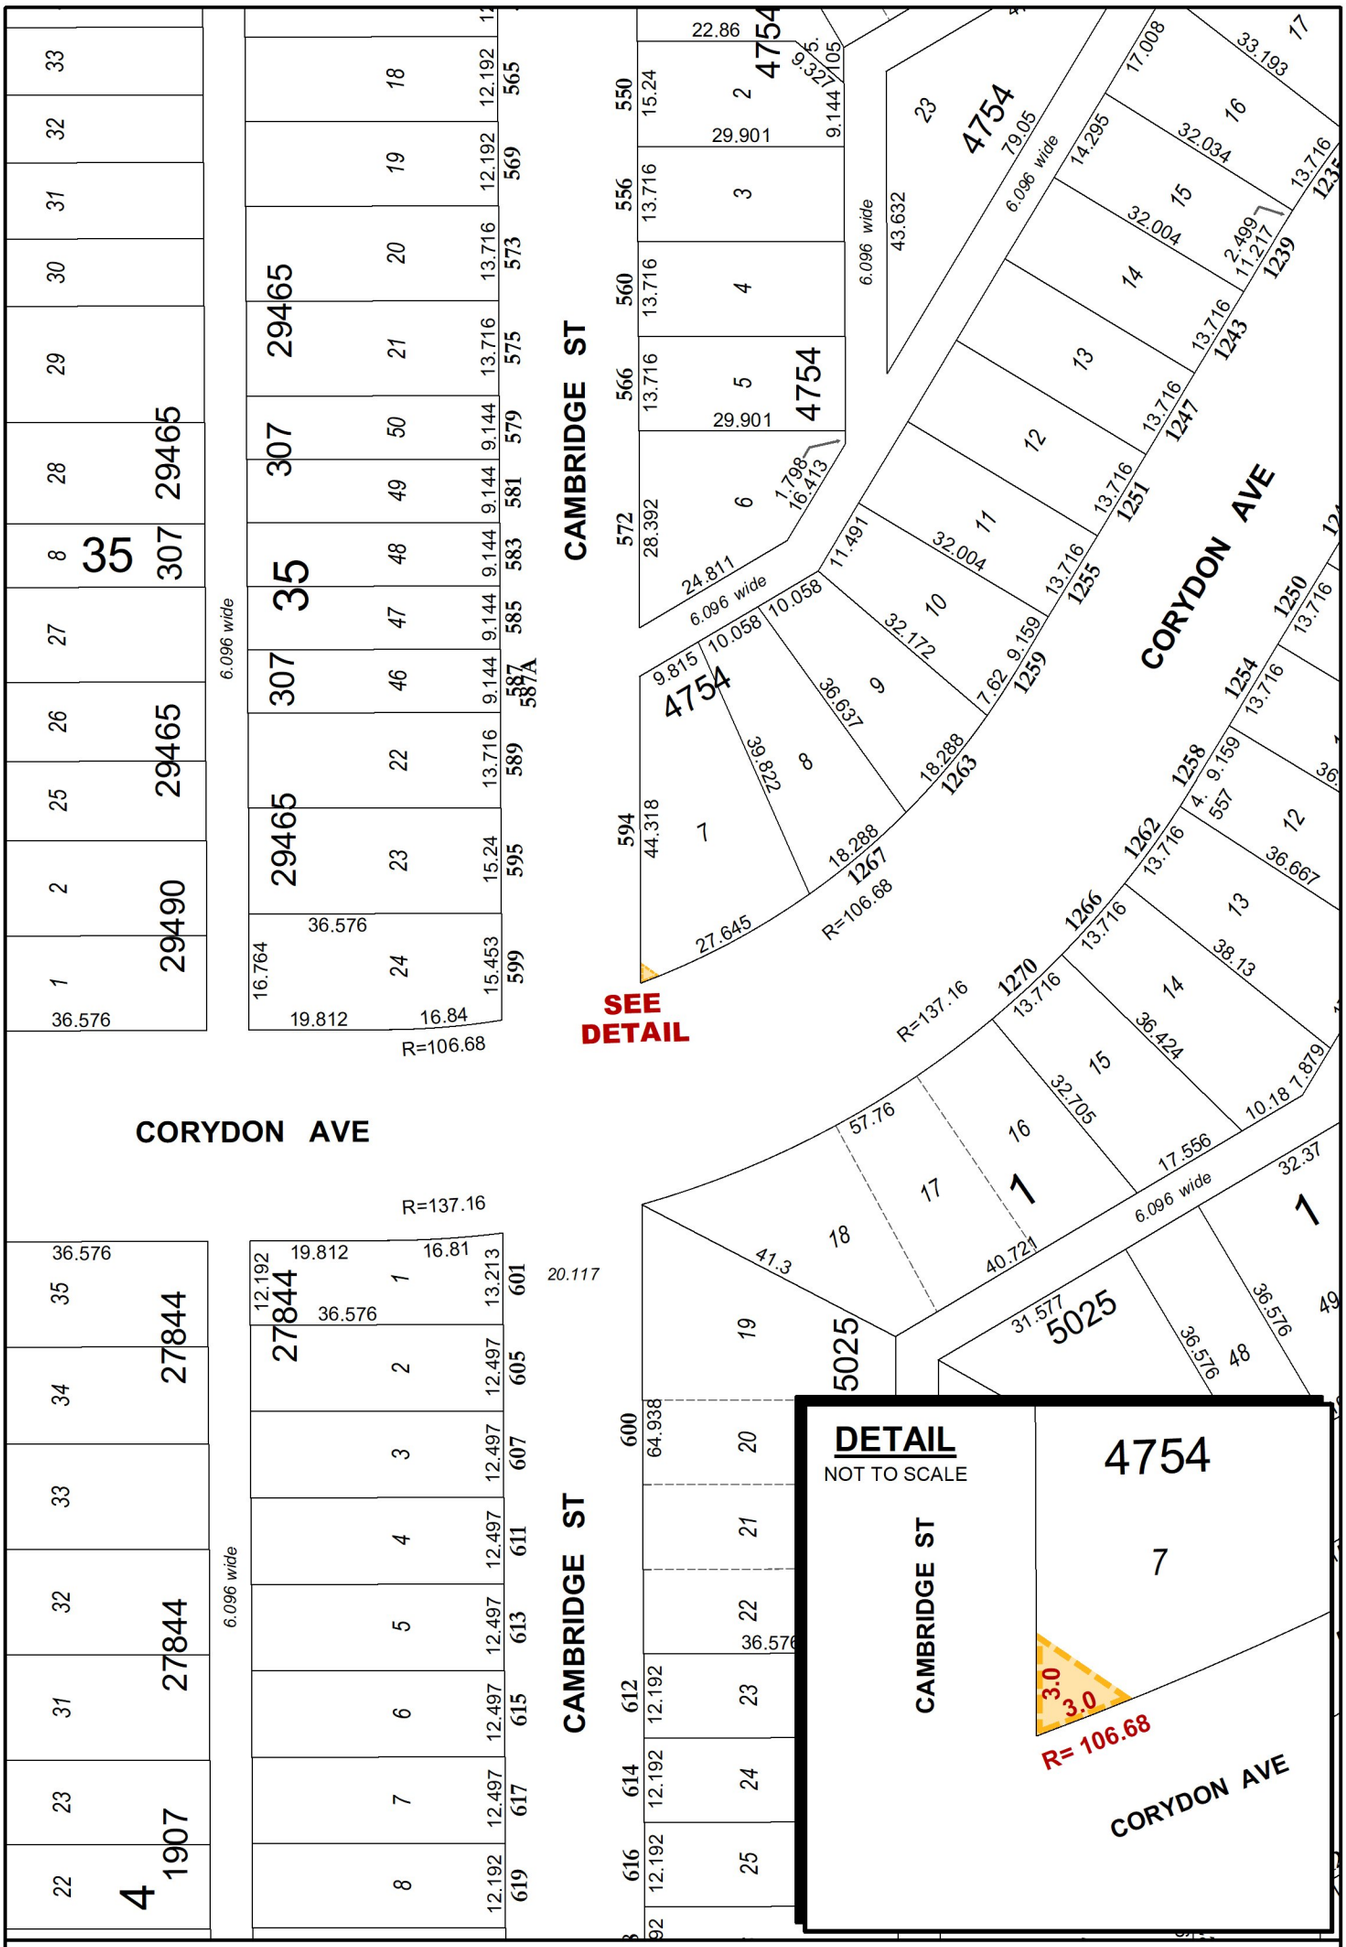

PROPOSED ACQUISITION
Area: 4.2± m² (45± ft²)

Date: 2020-JAN-24
District: CC
File: 32/2637
Scale: 1:1000
Requested by: DM
Drawn by: IP
Reference Dwg No.:
08020c-101-932-temp corydon cambridge.pdf
CORYDON & CAMBRIDGE
PROPERTY REQUIREMENTS
NORTHEAST CORNER
STANTEC

NOTE: Information displayed hereon has been compiled or computed from a variety of sources and should be used as a general guide only. No warranty is expressed or implied regarding the accuracy of such information.

METRIC

CITY OF WINNIPEG
PLANNING, PROPERTY AND DEVELOPMENT DEPARTMENT
LAND INFORMATION SERVICES

MISC. PLAN NO. 15576/1