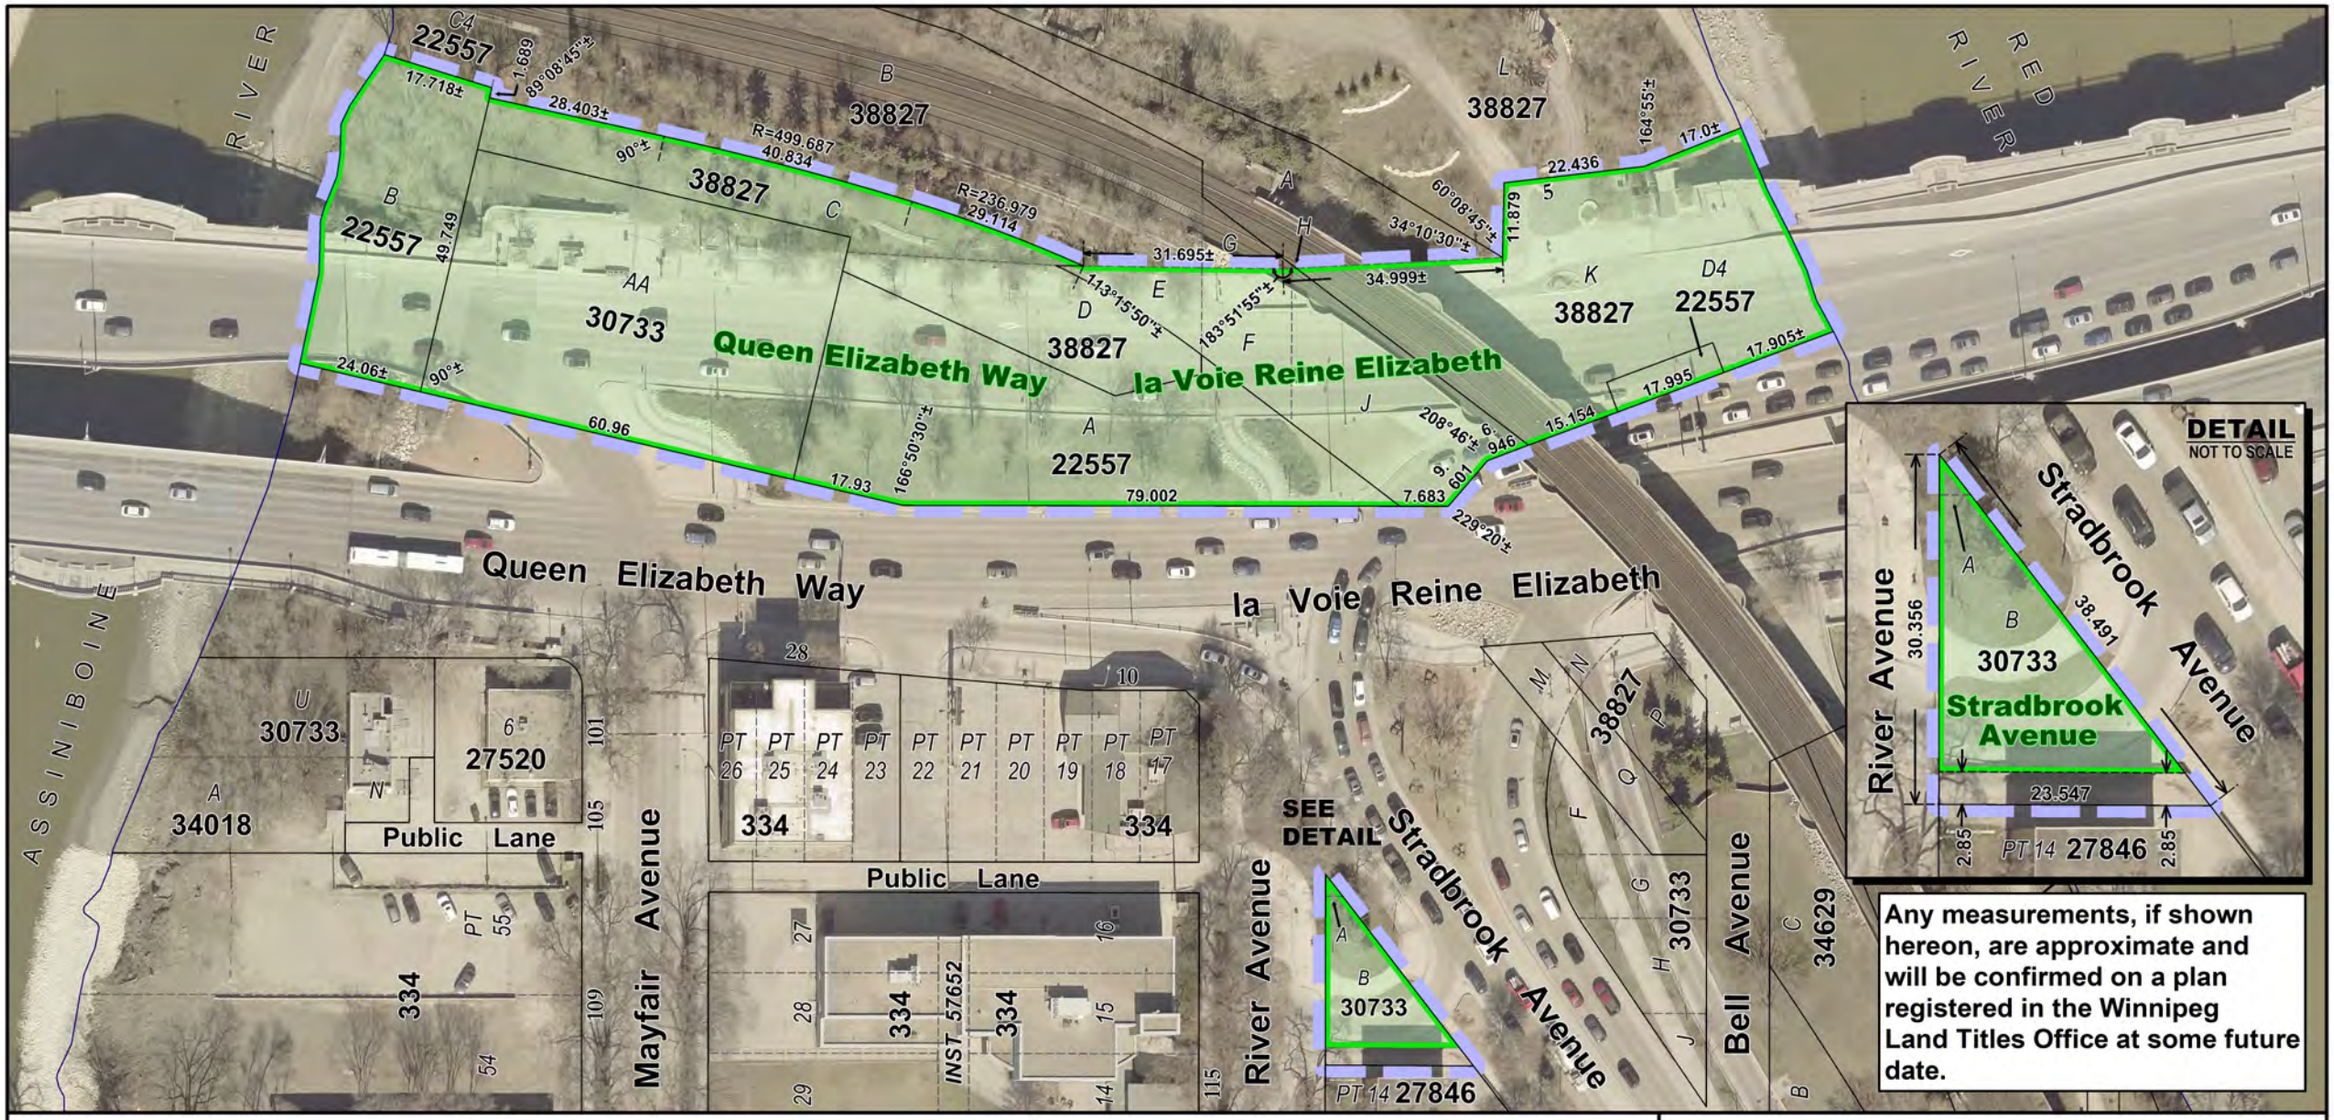



Date: 2021-DEC-17
District: CCFR
File: DAO 2/2021
Geomatics Job No.: 20210602
Scale: 1: 1100

Requested by: CG
Drawn by: TC
Reference Dwg No.:
Deposit 201/05 &
GEO-203-SS

**PROPOSED OPENINGS - DAO 2/2021**
**Total Area: 1.039 ha.**

**CITY OF WINNIPEG PROPERTY**
**Total Area: 1.045 ha.**

*AERIAL (2021) METRIC*

NOTE: Information displayed hereon has been compiled or computed from a variety of sources and should be used as a general guide only. No warranty is expressed or implied regarding the accuracy of such information.

**CITY OF WINNIPEG**
**PLANNING, PROPERTY AND DEVELOPMENT DEPARTMENT**
**LAND INFORMATION SERVICES**

# MISC. PLAN NO. 15792