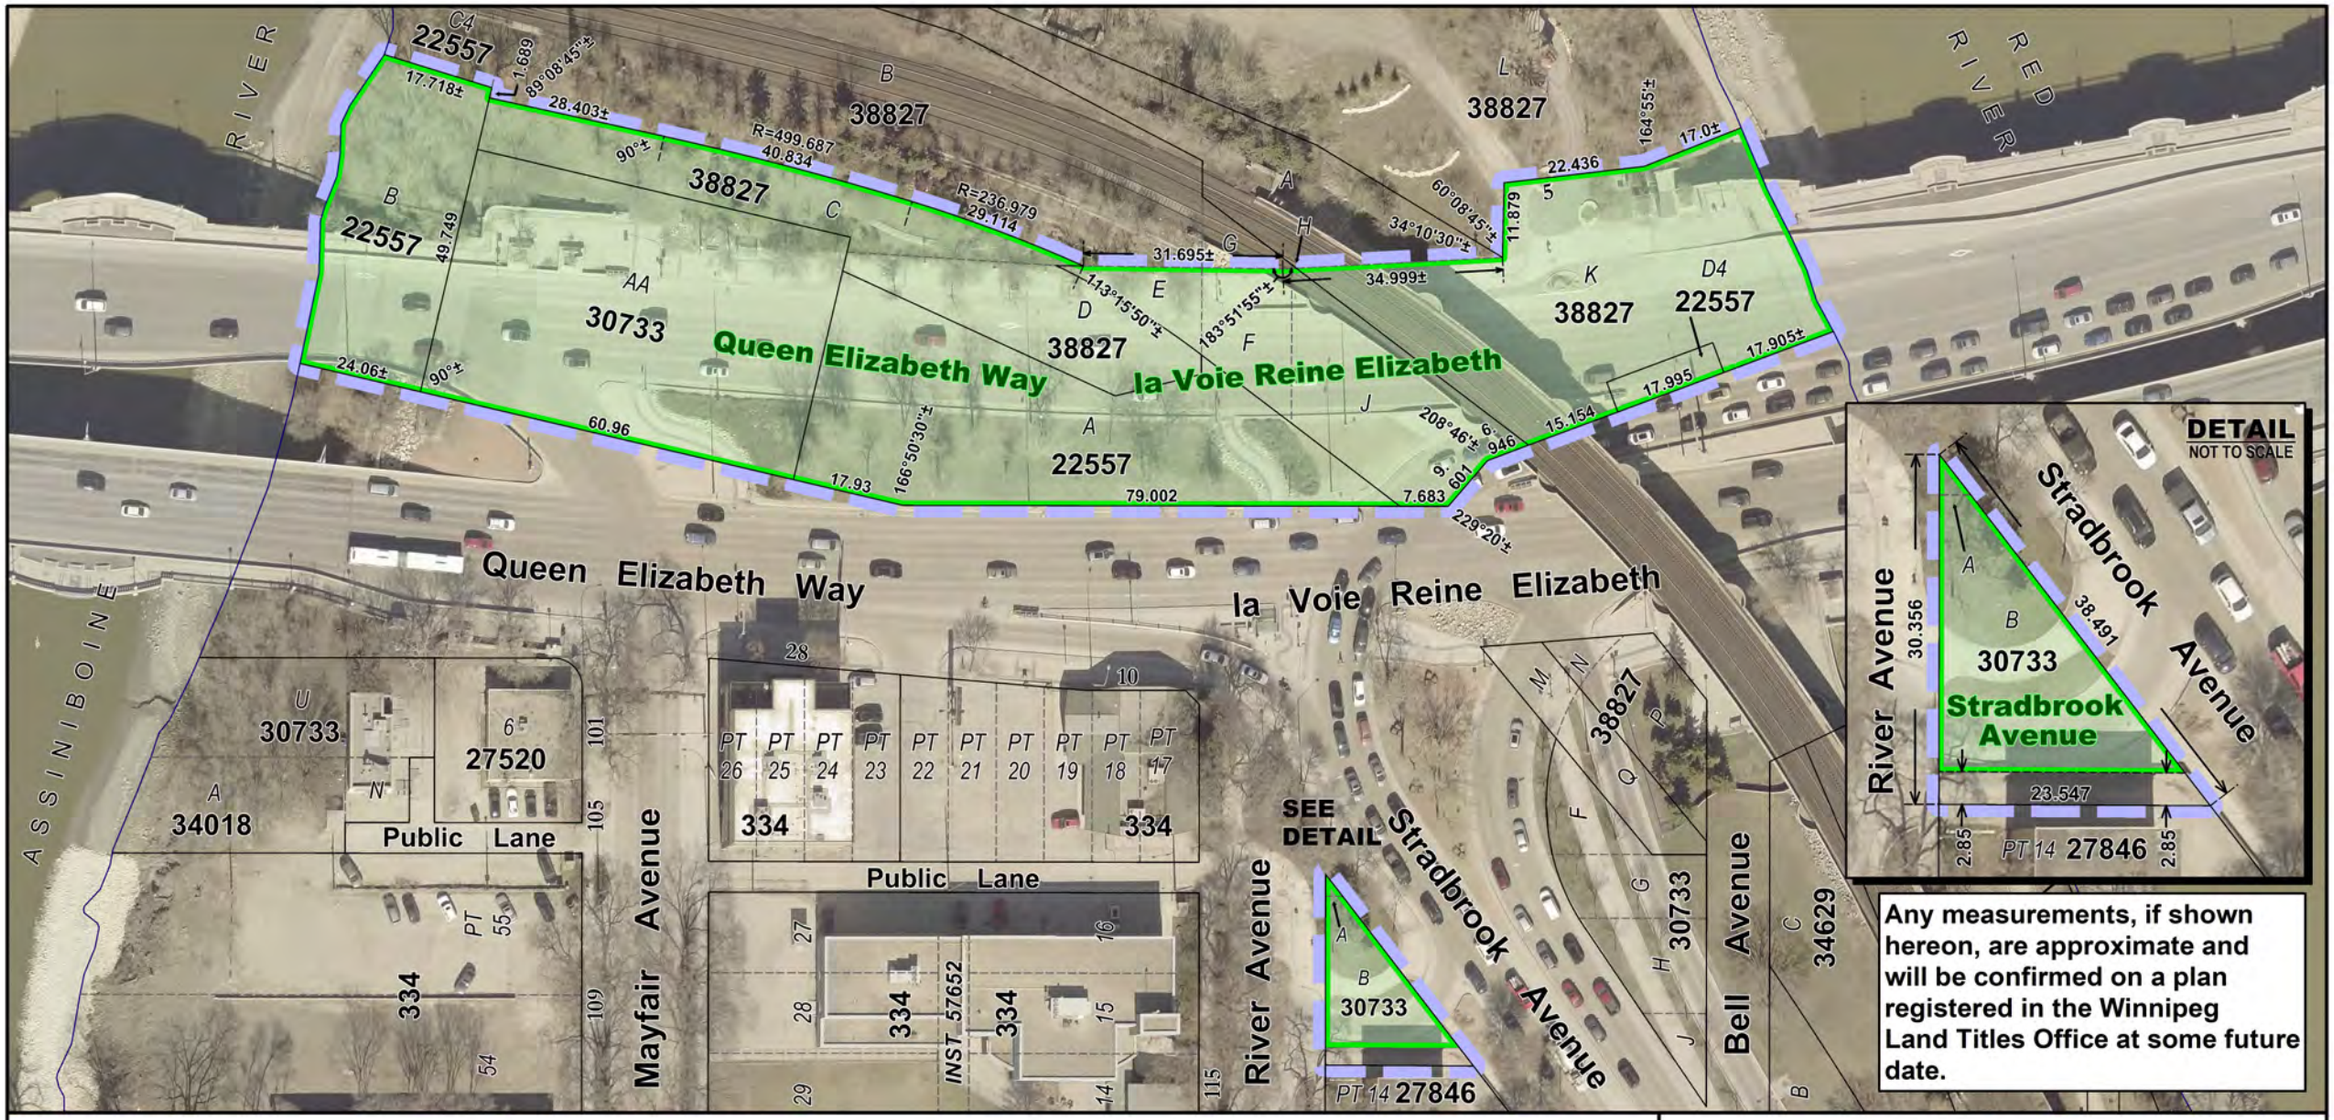

Date: 2021-DEC-17
District: CCFR
File: DAO 2/2021
Geomatics Job No.: 20210602
Scale: 1: 1100

Requested by: CG
Drawn by: TC
Reference Dwg No.:
Deposit 201/05 &
GEO-203-SS

PROPOSED OPENINGS - DAO 2/2021
Total Area: 1.039 ha.

CITY OF WINNIPEG PROPERTY
Total Area: 1.045 ha.

AERIAL (2021) METRIC

NOTE: Information displayed hereon has been compiled or computed from a variety of sources and should be used as a general guide only. No warranty is expressed or implied regarding the accuracy of such information.

CITY OF WINNIPEG
PLANNING, PROPERTY AND DEVELOPMENT DEPARTMENT
LAND INFORMATION SERVICES

MISC. PLAN NO. 15792