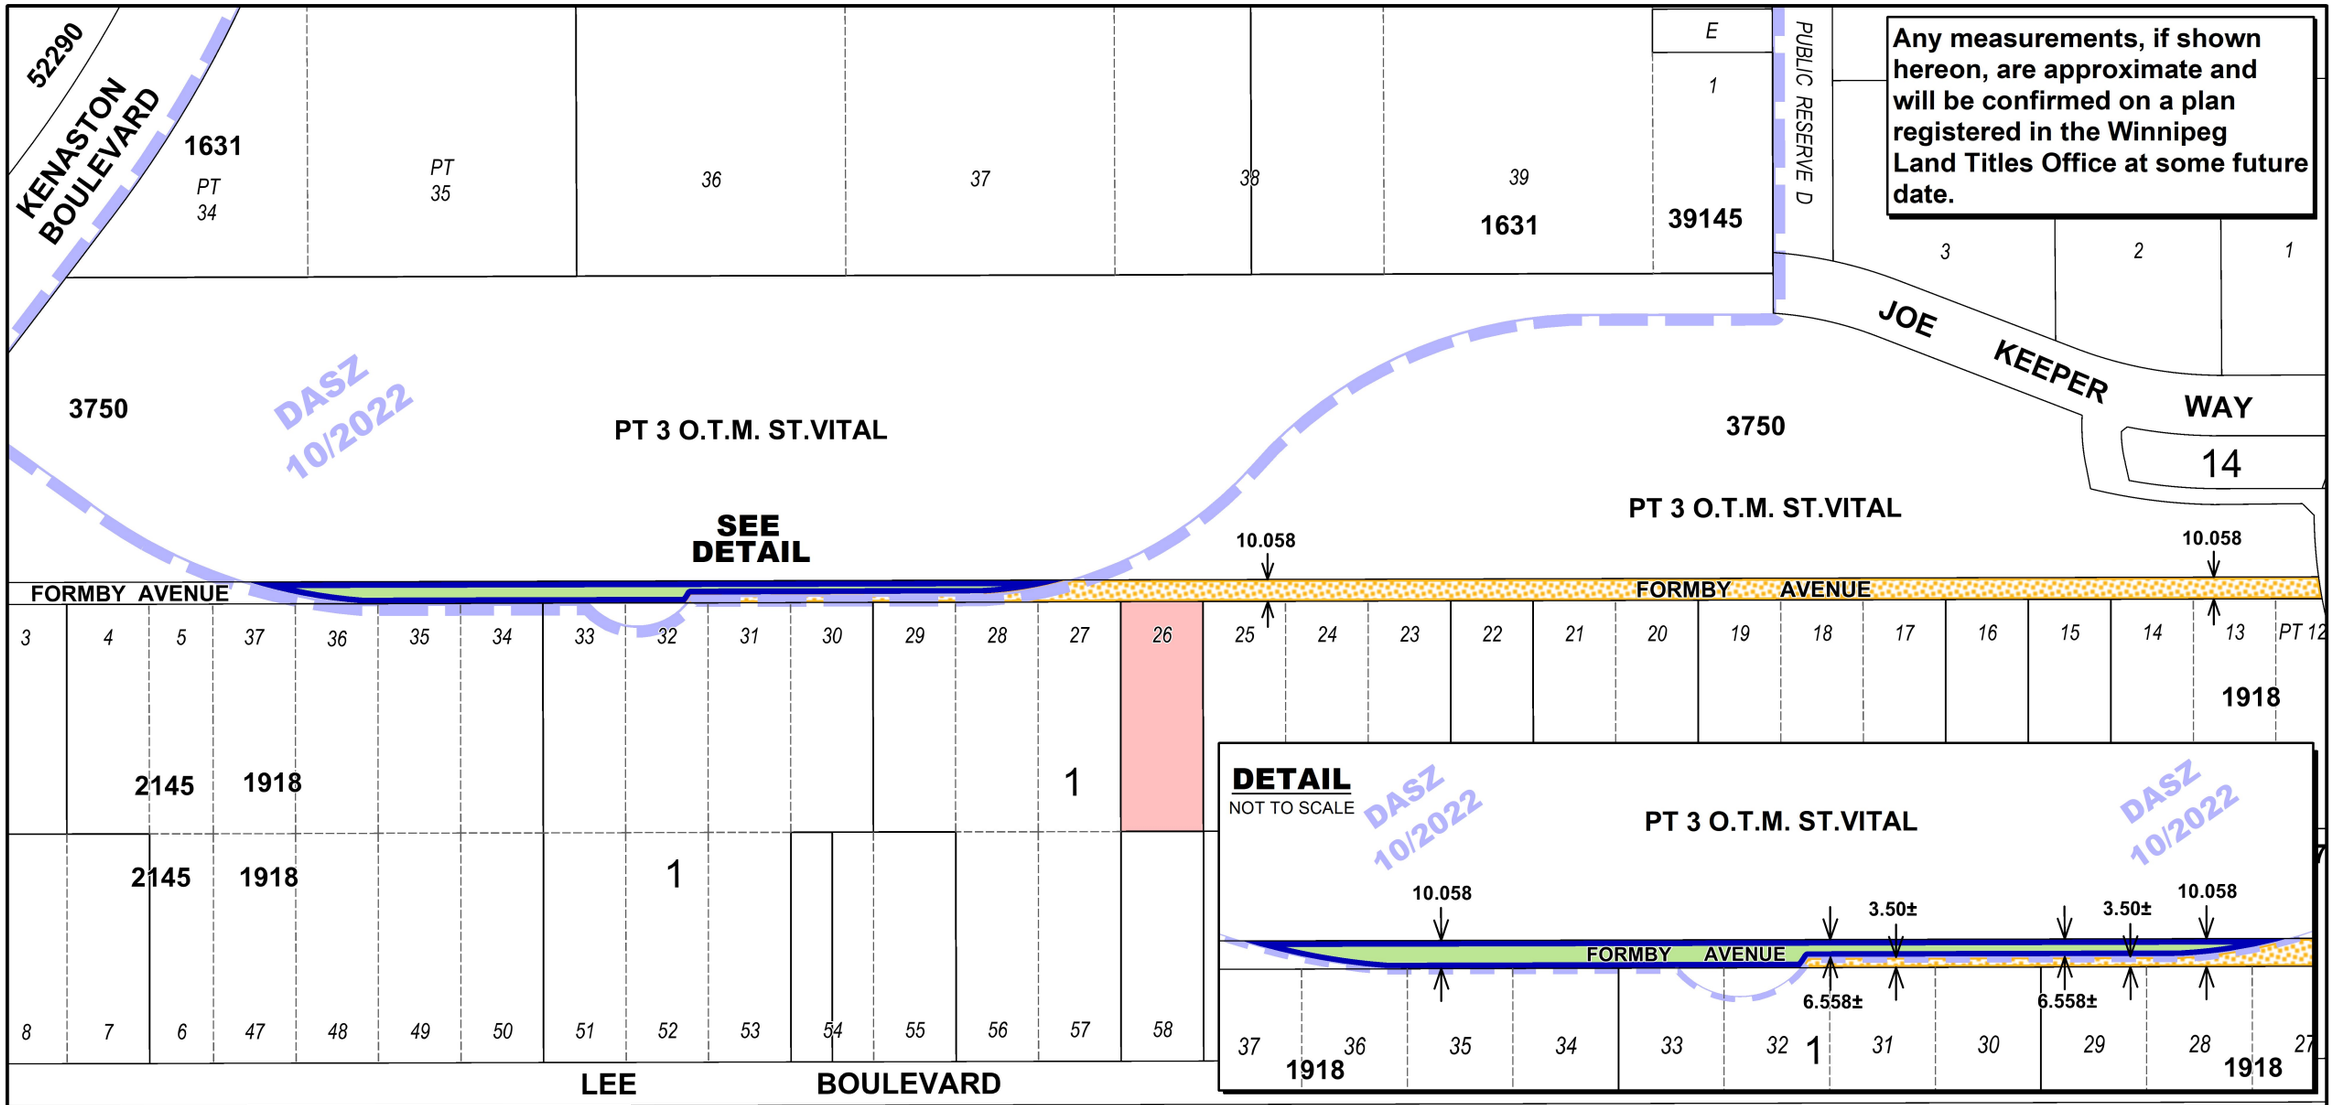


Date: 2021-JAN-25
District: ASBA
File: Not Available
Scale: 1:3200
Requested by: CG
Drawn by: TC
Reference Dwg No.: 18-1300-6 ROAD CLOSING SKETCH

NOTE: Information displayed hereon has been compiled or computed from a variety of sources and should be used as a general guide only. No warranty is expressed or implied regarding the accuracy of such information.

PROPOSED CLOSING - DAC 9/2021
AREA: 0.70± ACRES

PROPOSED CLOSING (NOT PART OF DASZ 10/2022)

CITY PROPERTY - LOT 26, BLOCK 1, PLAN 1918

SUBDIVISION BOUNDARY - DASZ 10/2022

N

METRIC

CITY OF WINNIPEG
PLANNING, PROPERTY AND DEVELOPMENT DEPARTMENT
LAND INFORMATION SERVICES

MISC. PLAN NO. 15802/2