SCHEDULE C - COURT/PIPELINE INTERSECTION PROPERTY REQUIREMENTS

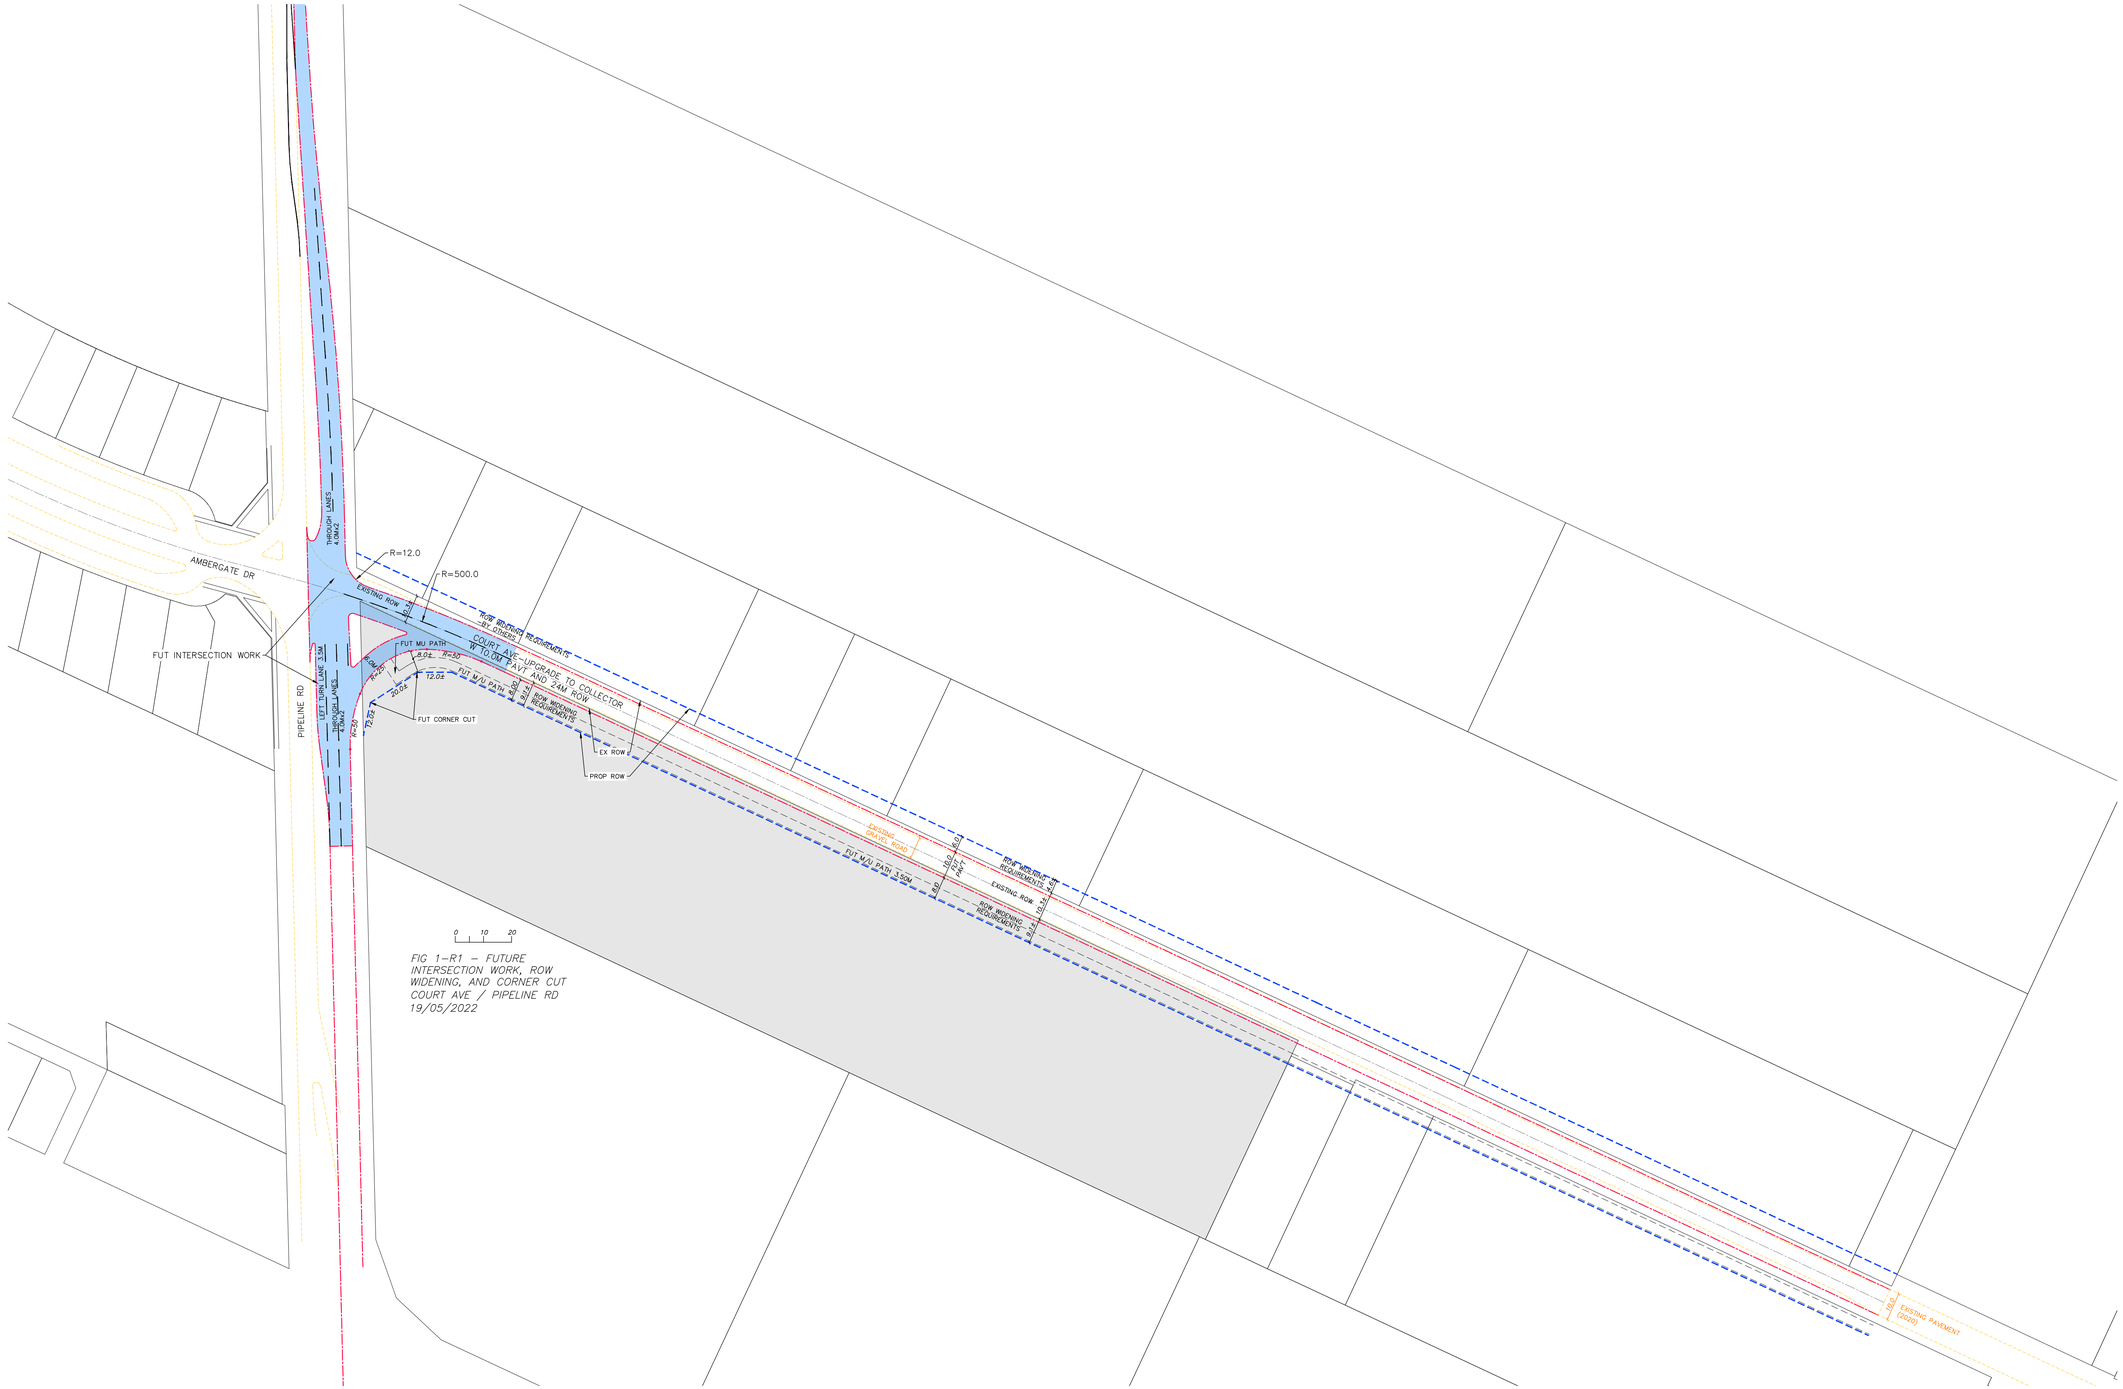


FIG 1-R1 – FUTURE INTERSECTION WORK, ROW WIDENING, AND CORNER CUT COURT AVE / PIPELINE RD 19/05/2022