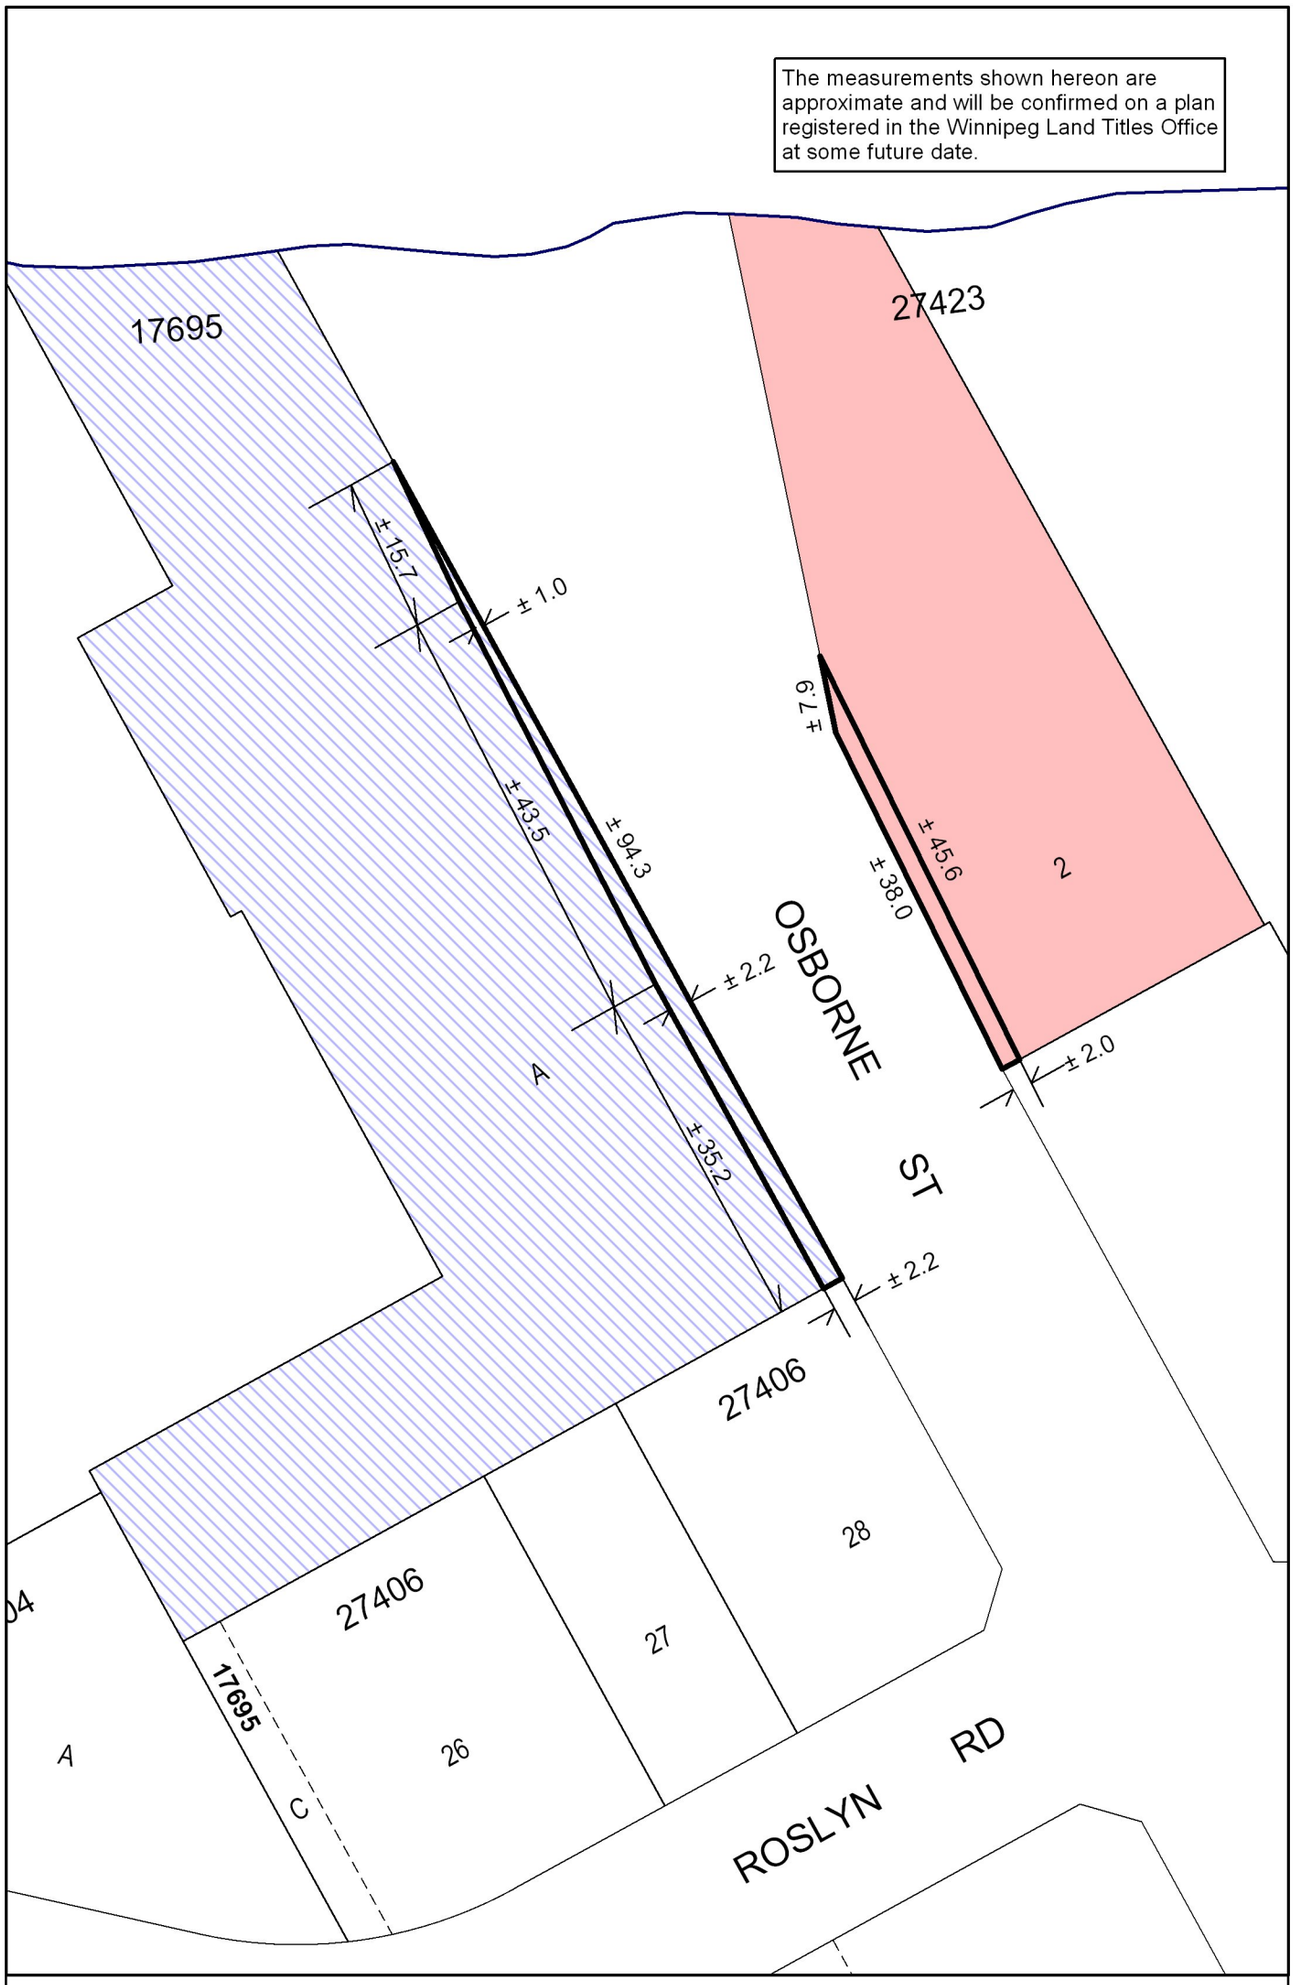

The measurements shown hereon are approximate and will be confirmed on a plan registered in the Winnipeg Land Titles Office at some future date.
17695
27423
±15.7
±1.0
±43.5
±94.3
±2.2
±35.2
±2.2
±7.9
±45.6
±38.0
±2.0
OSBORNE ST
A
2
27406
28
27406
27
17695
26
C
A
ROSLYN RD
METRIC
N
W
E
S
Date: 2012-SEP-26
District: CC
File: Not Available
Scale: 1:700
NOTE:
Information displayed hereon has been compiled or computed from a variety of sources and should be used as a general guide only.
No warranty is expressed or implied regarding the accuracy of such information.
PROPOSED OPENING - DAO 6/2011
OWNER: 57986 MANITOBA LTD.
OWNER: CITY OF WINNIPEG
CITY OF WINNIPEG
PLANNING, PROPERTY AND DEVELOPMENT DEPT.
LAND INFORMATION & MAPPING SERVICES
MISC. PLAN NO. 13721/1