APPENDIX C

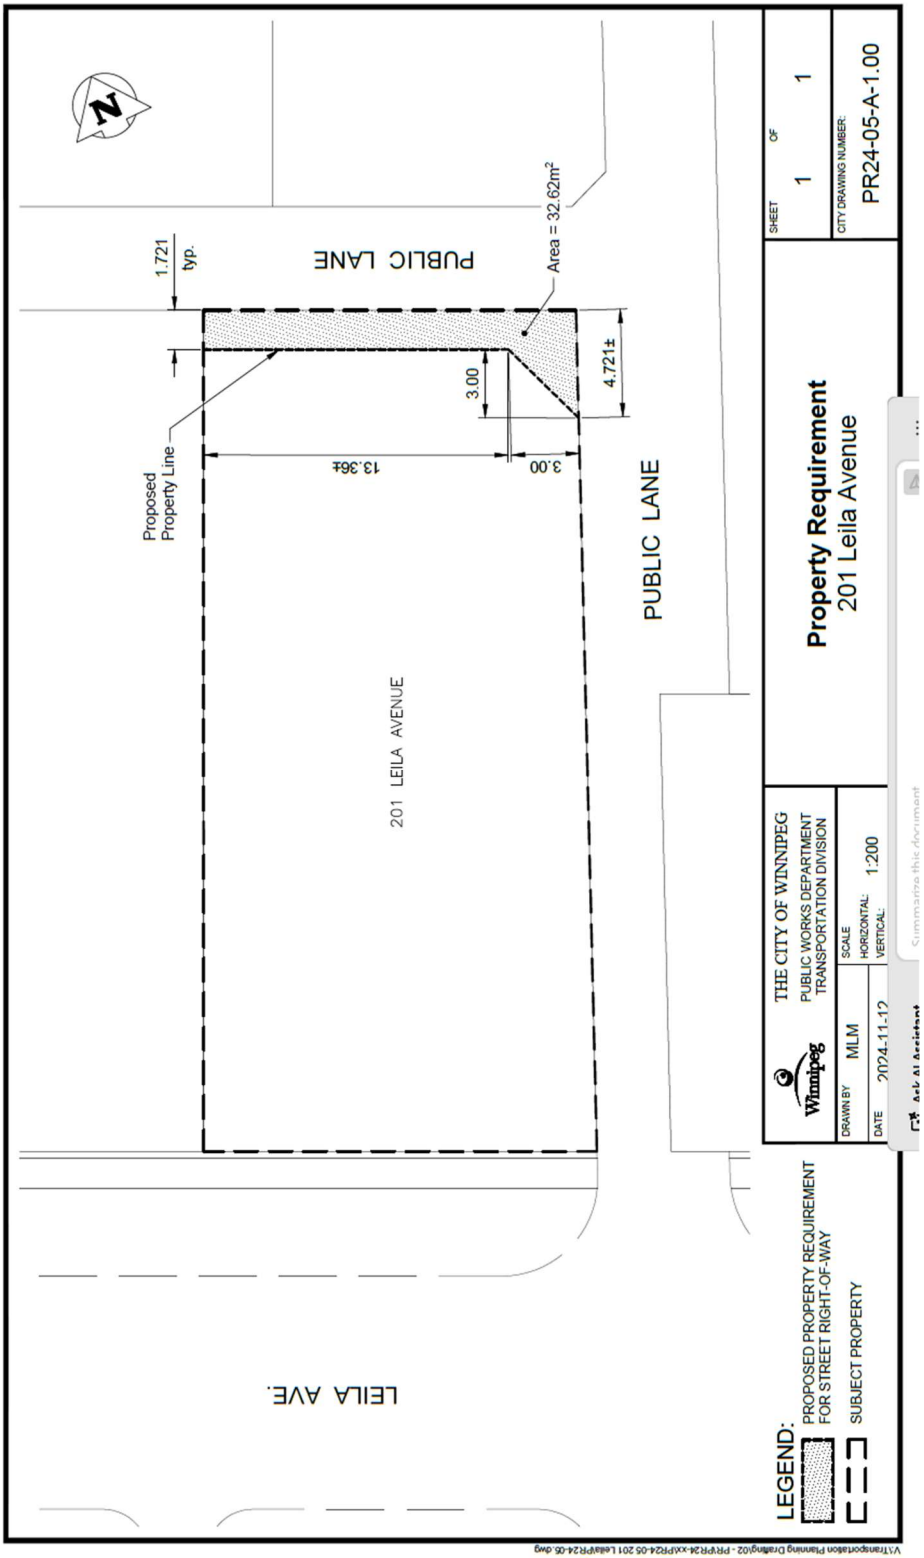
N
PUBLIC LANE
Area = 32.62m²
1.721
typ.
4.721±
3.00
13.36±
3.00
Proposed
Property Line
PUBLIC LANE
201 LEILA AVENUE
LEILA AVE.
LEGEND:
PROPOSED PROPERTY REQUIREMENT FOR STREET RIGHT-OF-WAY
SUBJECT PROPERTY
THE CITY OF WINNIPEG
PUBLIC WORKS DEPARTMENT
TRANSPORTATION DIVISION
Property Requirement
201 Leila Avenue
DRAWN BY MLM
DATE 2024-11-12
SCALE
HORIZONTAL: 1:200
VERTICAL:
SHEET 1 OF 1
CITY DRAWING NUMBER: PR24-05-A-1.00
V:\Transportation Planning Drafting\02 - PR\PR24-xx\PR24-05 201 Leila\PR24-05.dwg