



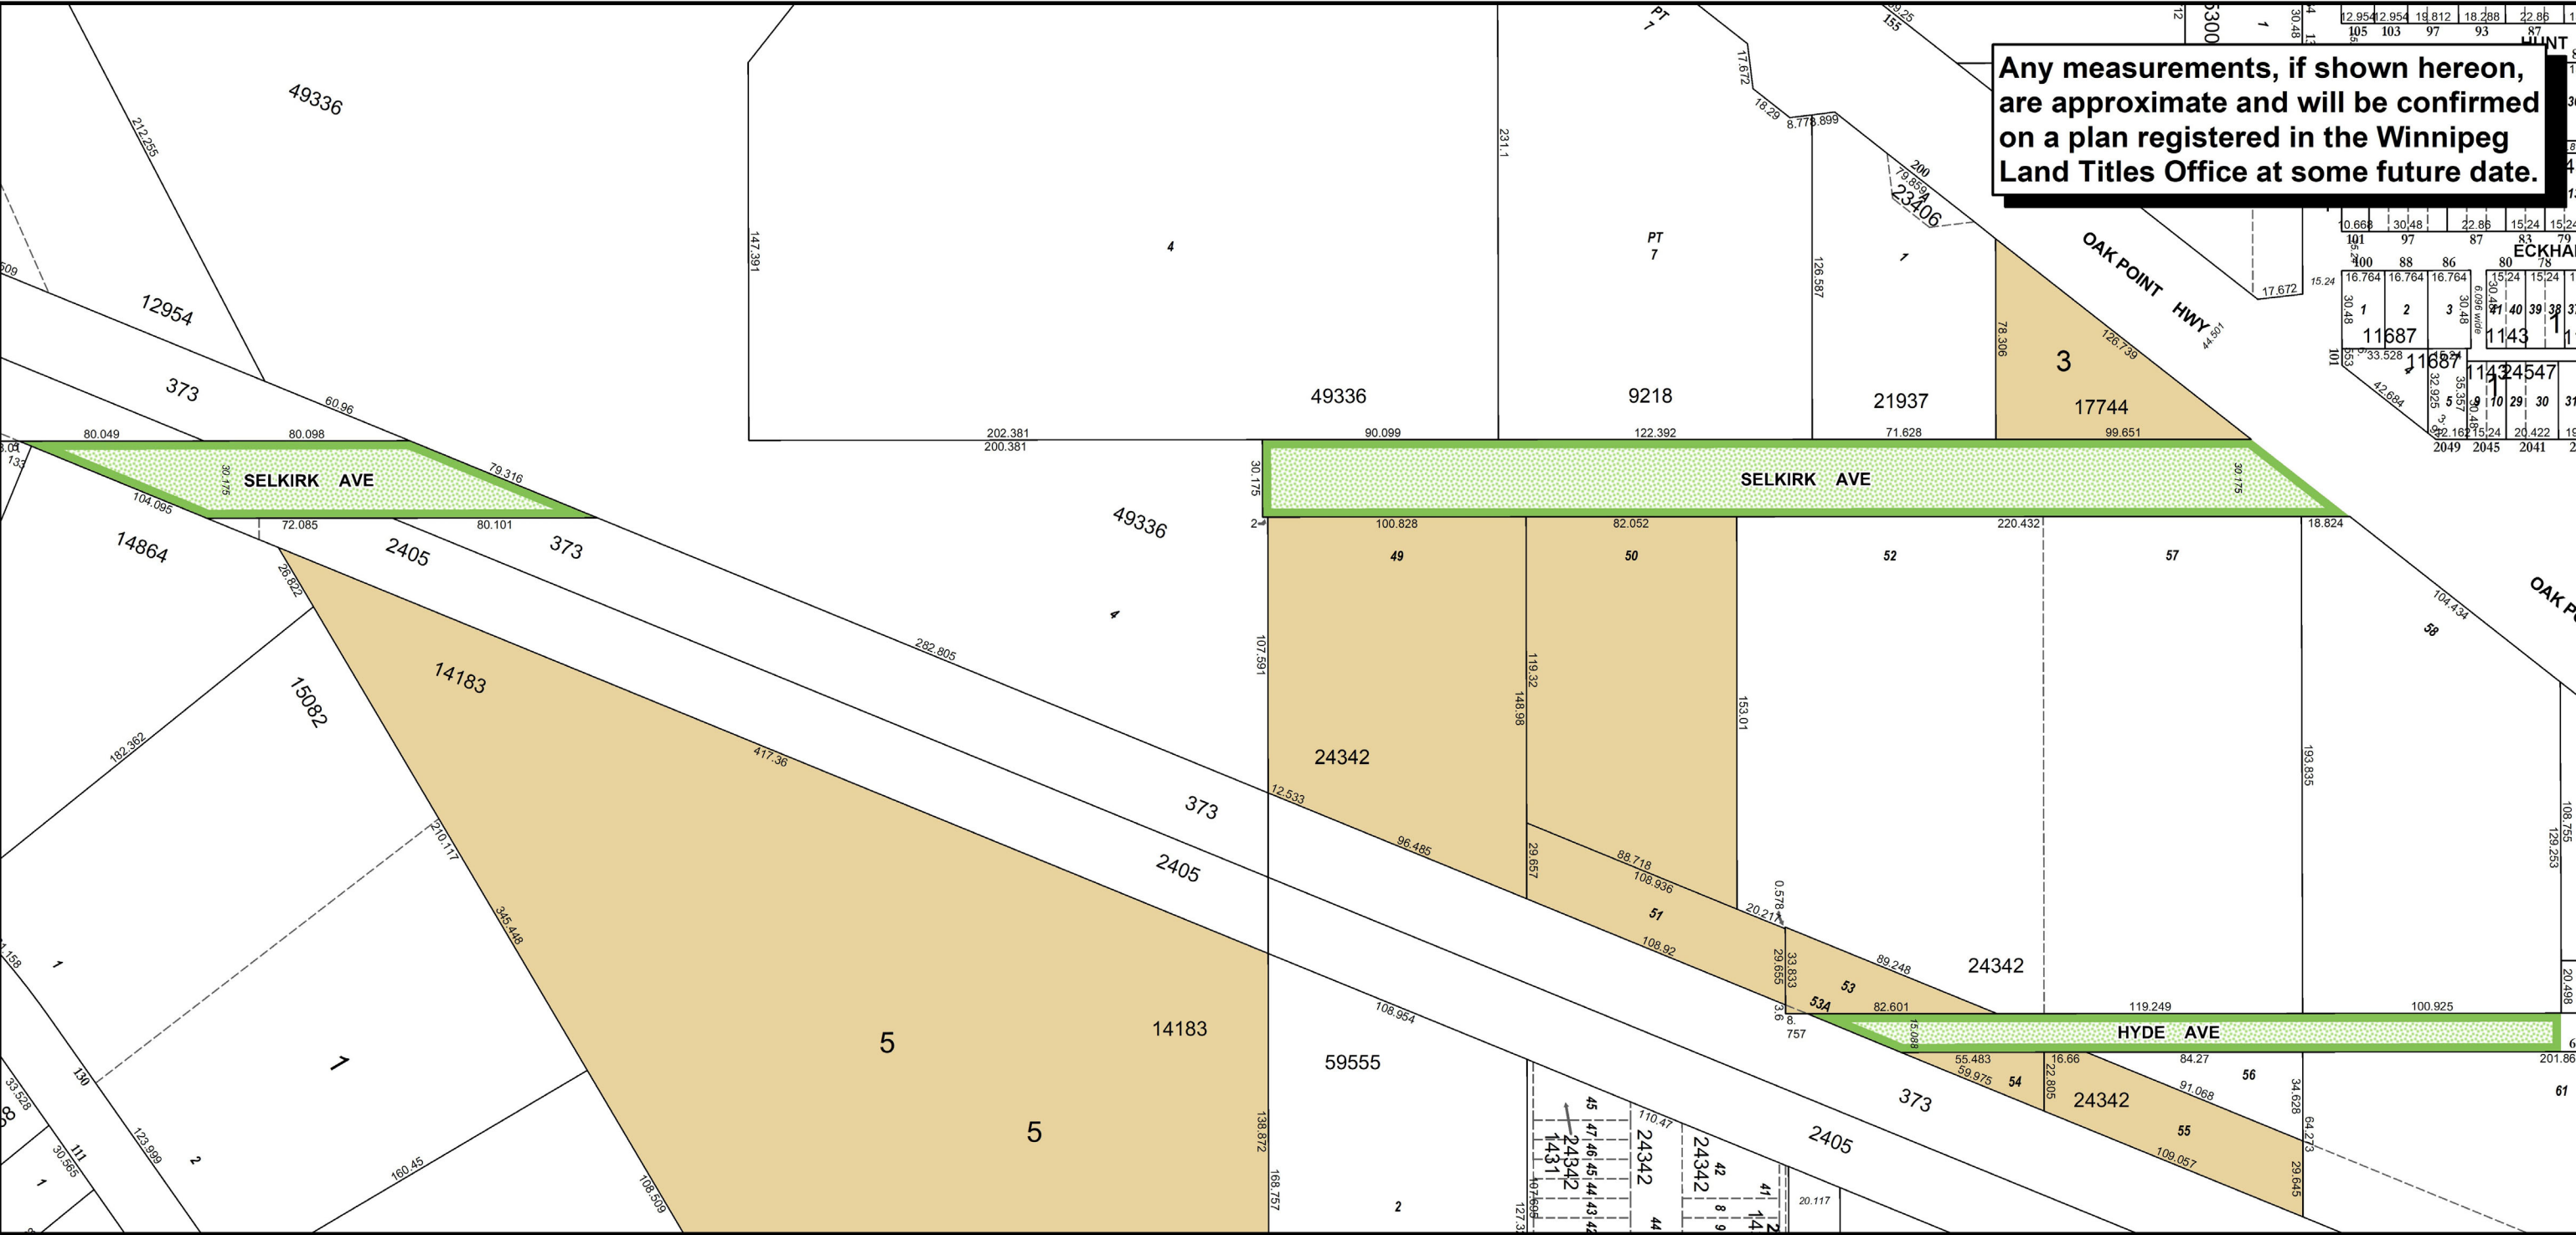


Any measurements, if shown hereon,
are approximate and will be confirmed
on a plan registered in the Winnipeg
Land Titles Office at some future date.

Date: 2023-JUN-12
District: LSWK
File: DAC 2/2023
Scale: 1:3,000
Requested by: CG
Drawn by: JS
Reference Dwg No.: N/A

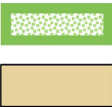

PROPOSED CLOSING
CITY OWNED PROPERTY

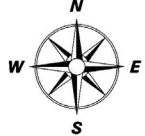

METRIC

CITY OF WINNIPEG
PLANNING, PROPERTY AND DEVELOPMENT
DEPARTMENT
LAND INFORMATION SERVICES

MISC. PLAN NO. 14819/10

NOTE: Information displayed hereon has been compiled or computed
from a variety of sources and should be used as a general guide only.
No warranty is expressed or implied regarding the accuracy of such information.