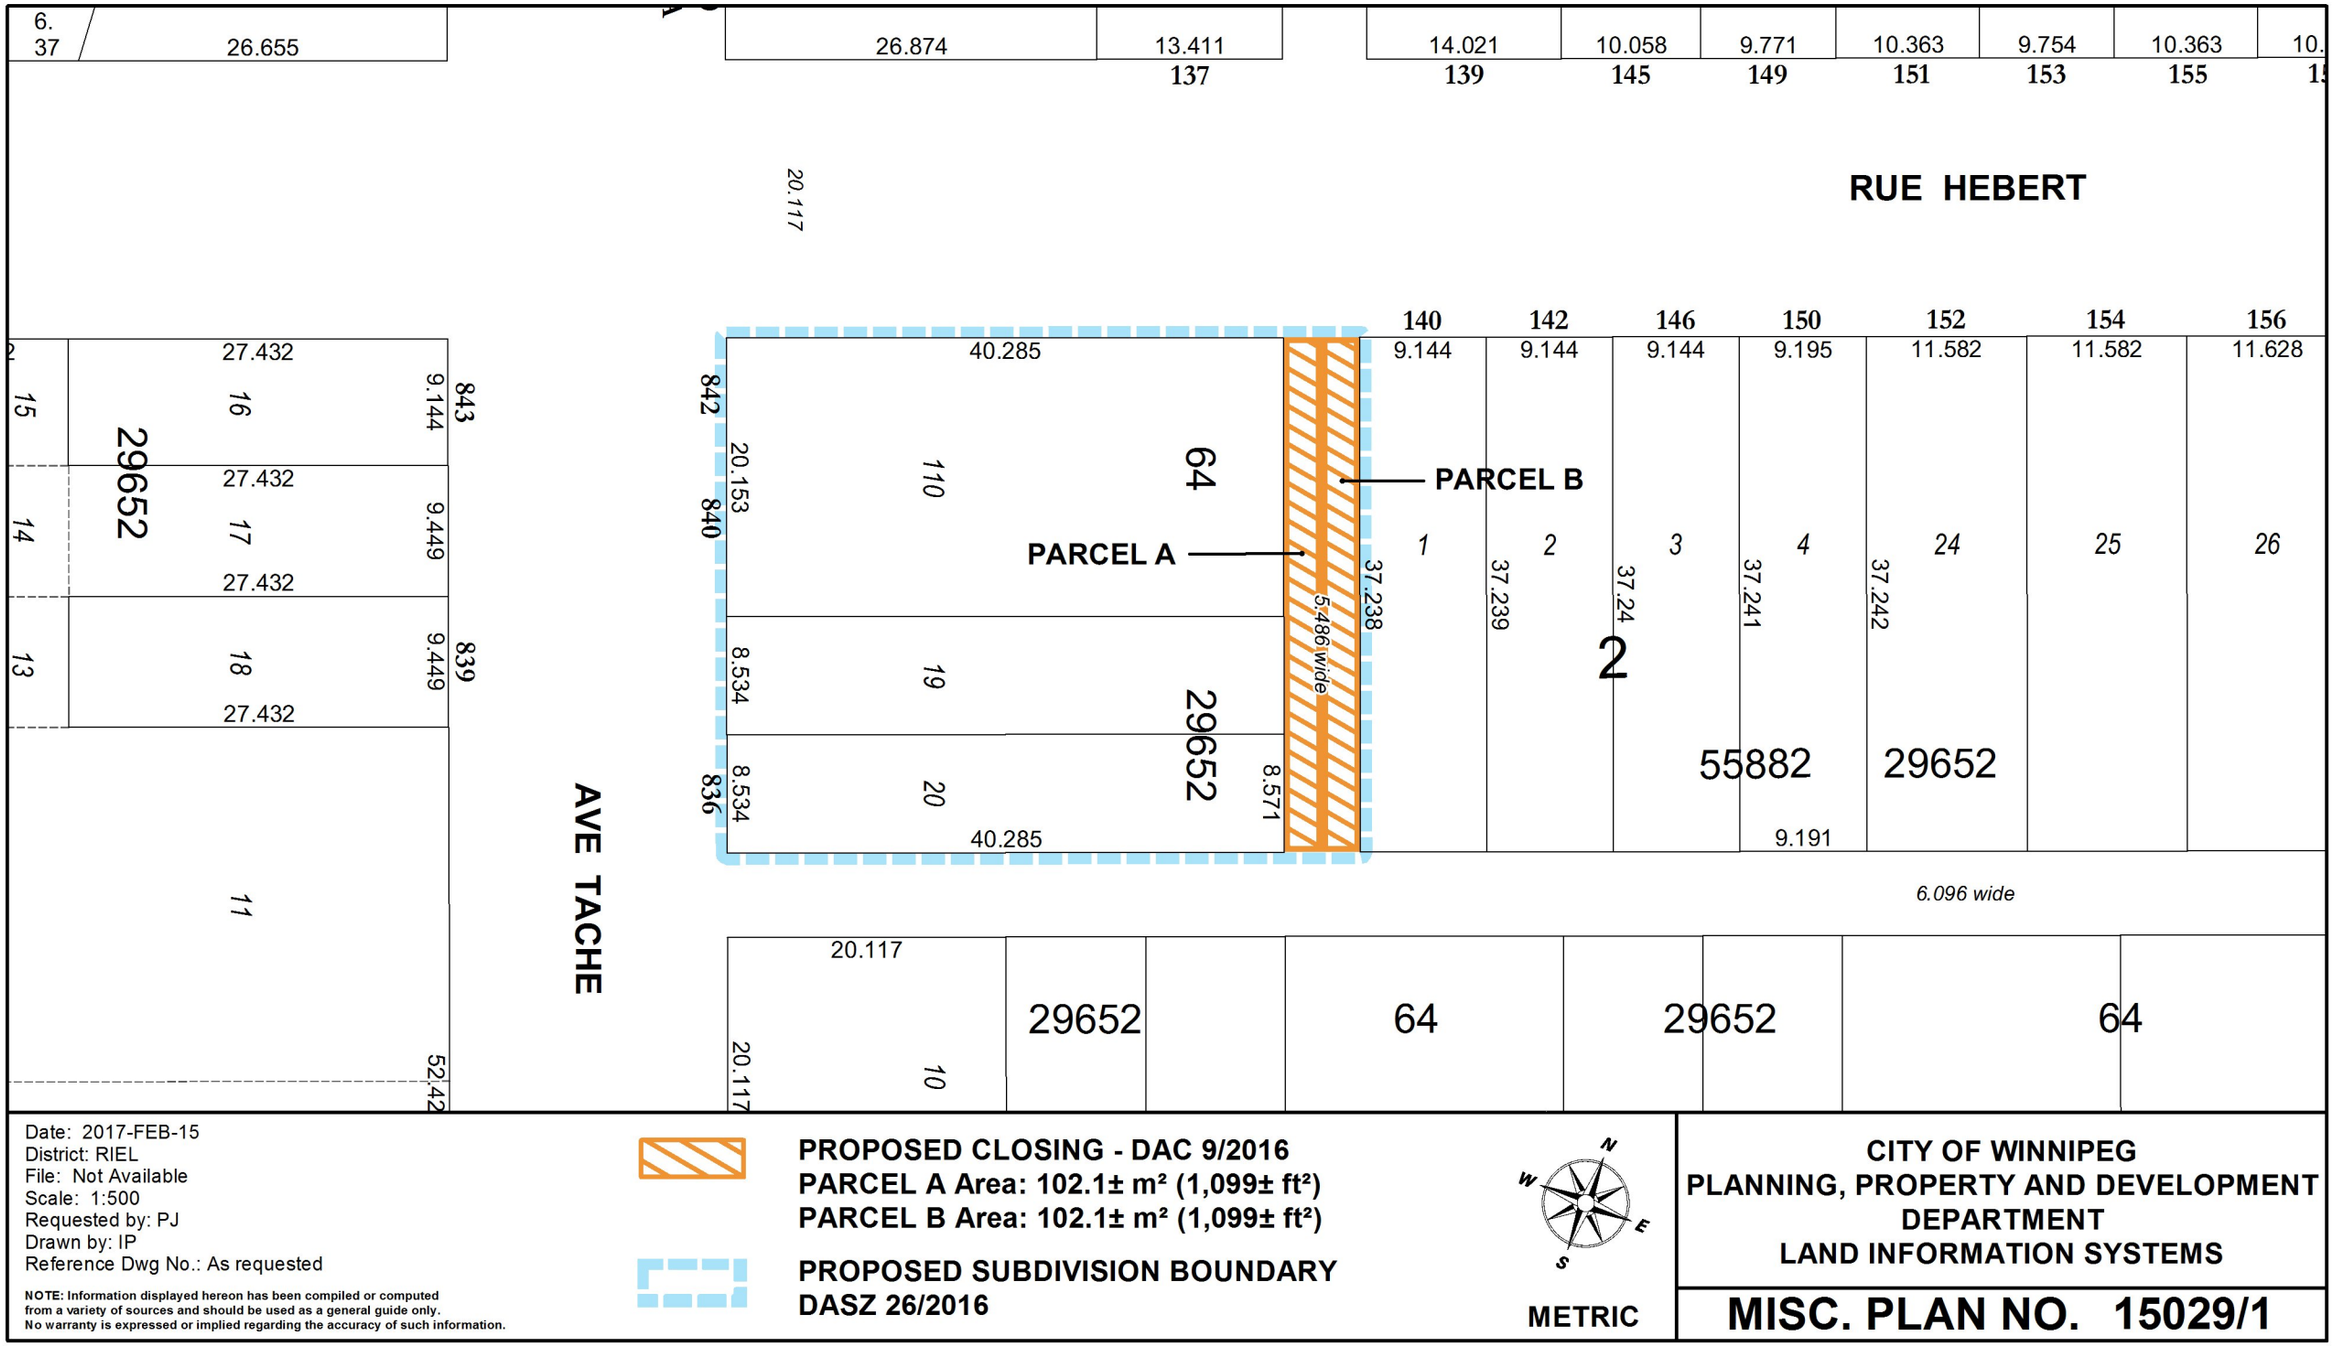


Date: 2017-FEB-15
District: RIEL
File: Not Available
Scale: 1:500
Requested by: PJ
Drawn by: IP
Reference Dwg No.: As requested

NOTE: Information displayed hereon has been compiled or computed from a variety of sources and should be used as a general guide only. No warranty is expressed or implied regarding the accuracy of such information.

PROPOSED CLOSING - DAC 9/2016
PARCEL A Area: 102.1± m² (1,099± ft²)
PARCEL B Area: 102.1± m² (1,099± ft²)

PROPOSED SUBDIVISION BOUNDARY
DASZ 26/2016

METRIC

CITY OF WINNIPEG
PLANNING, PROPERTY AND DEVELOPMENT DEPARTMENT
LAND INFORMATION SYSTEMS

MISC. PLAN NO. 15029/1