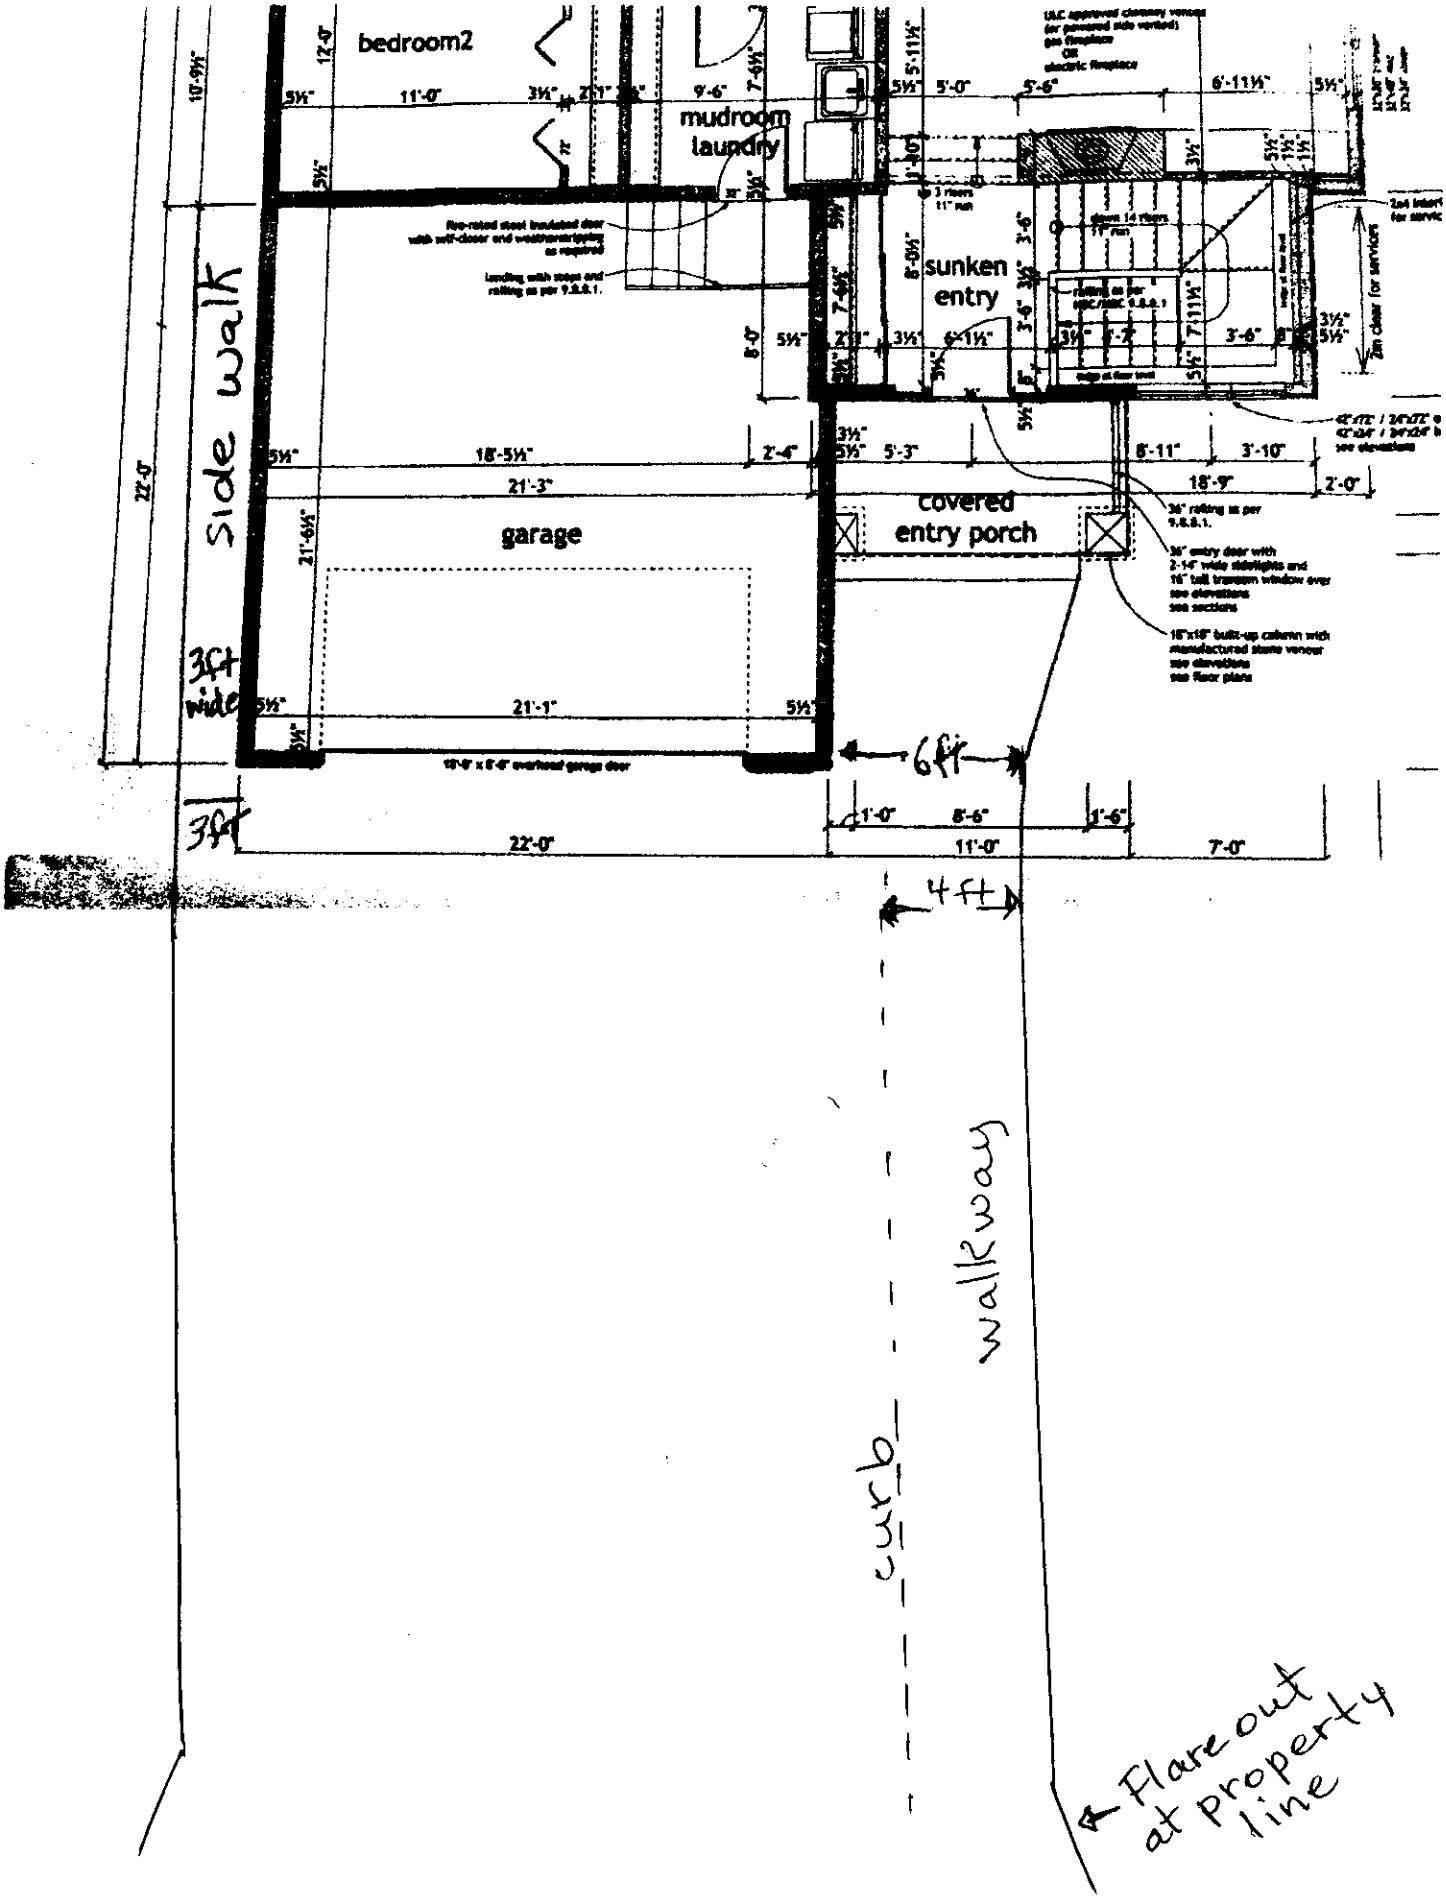
bedroom2
mudroom
laundry
sunken
entry
side walk
garage
covered
entry porch
3ft
wide
6ft
3ft
4ft
walkway
curb
Flare out
at property
line
Wildflower Way