



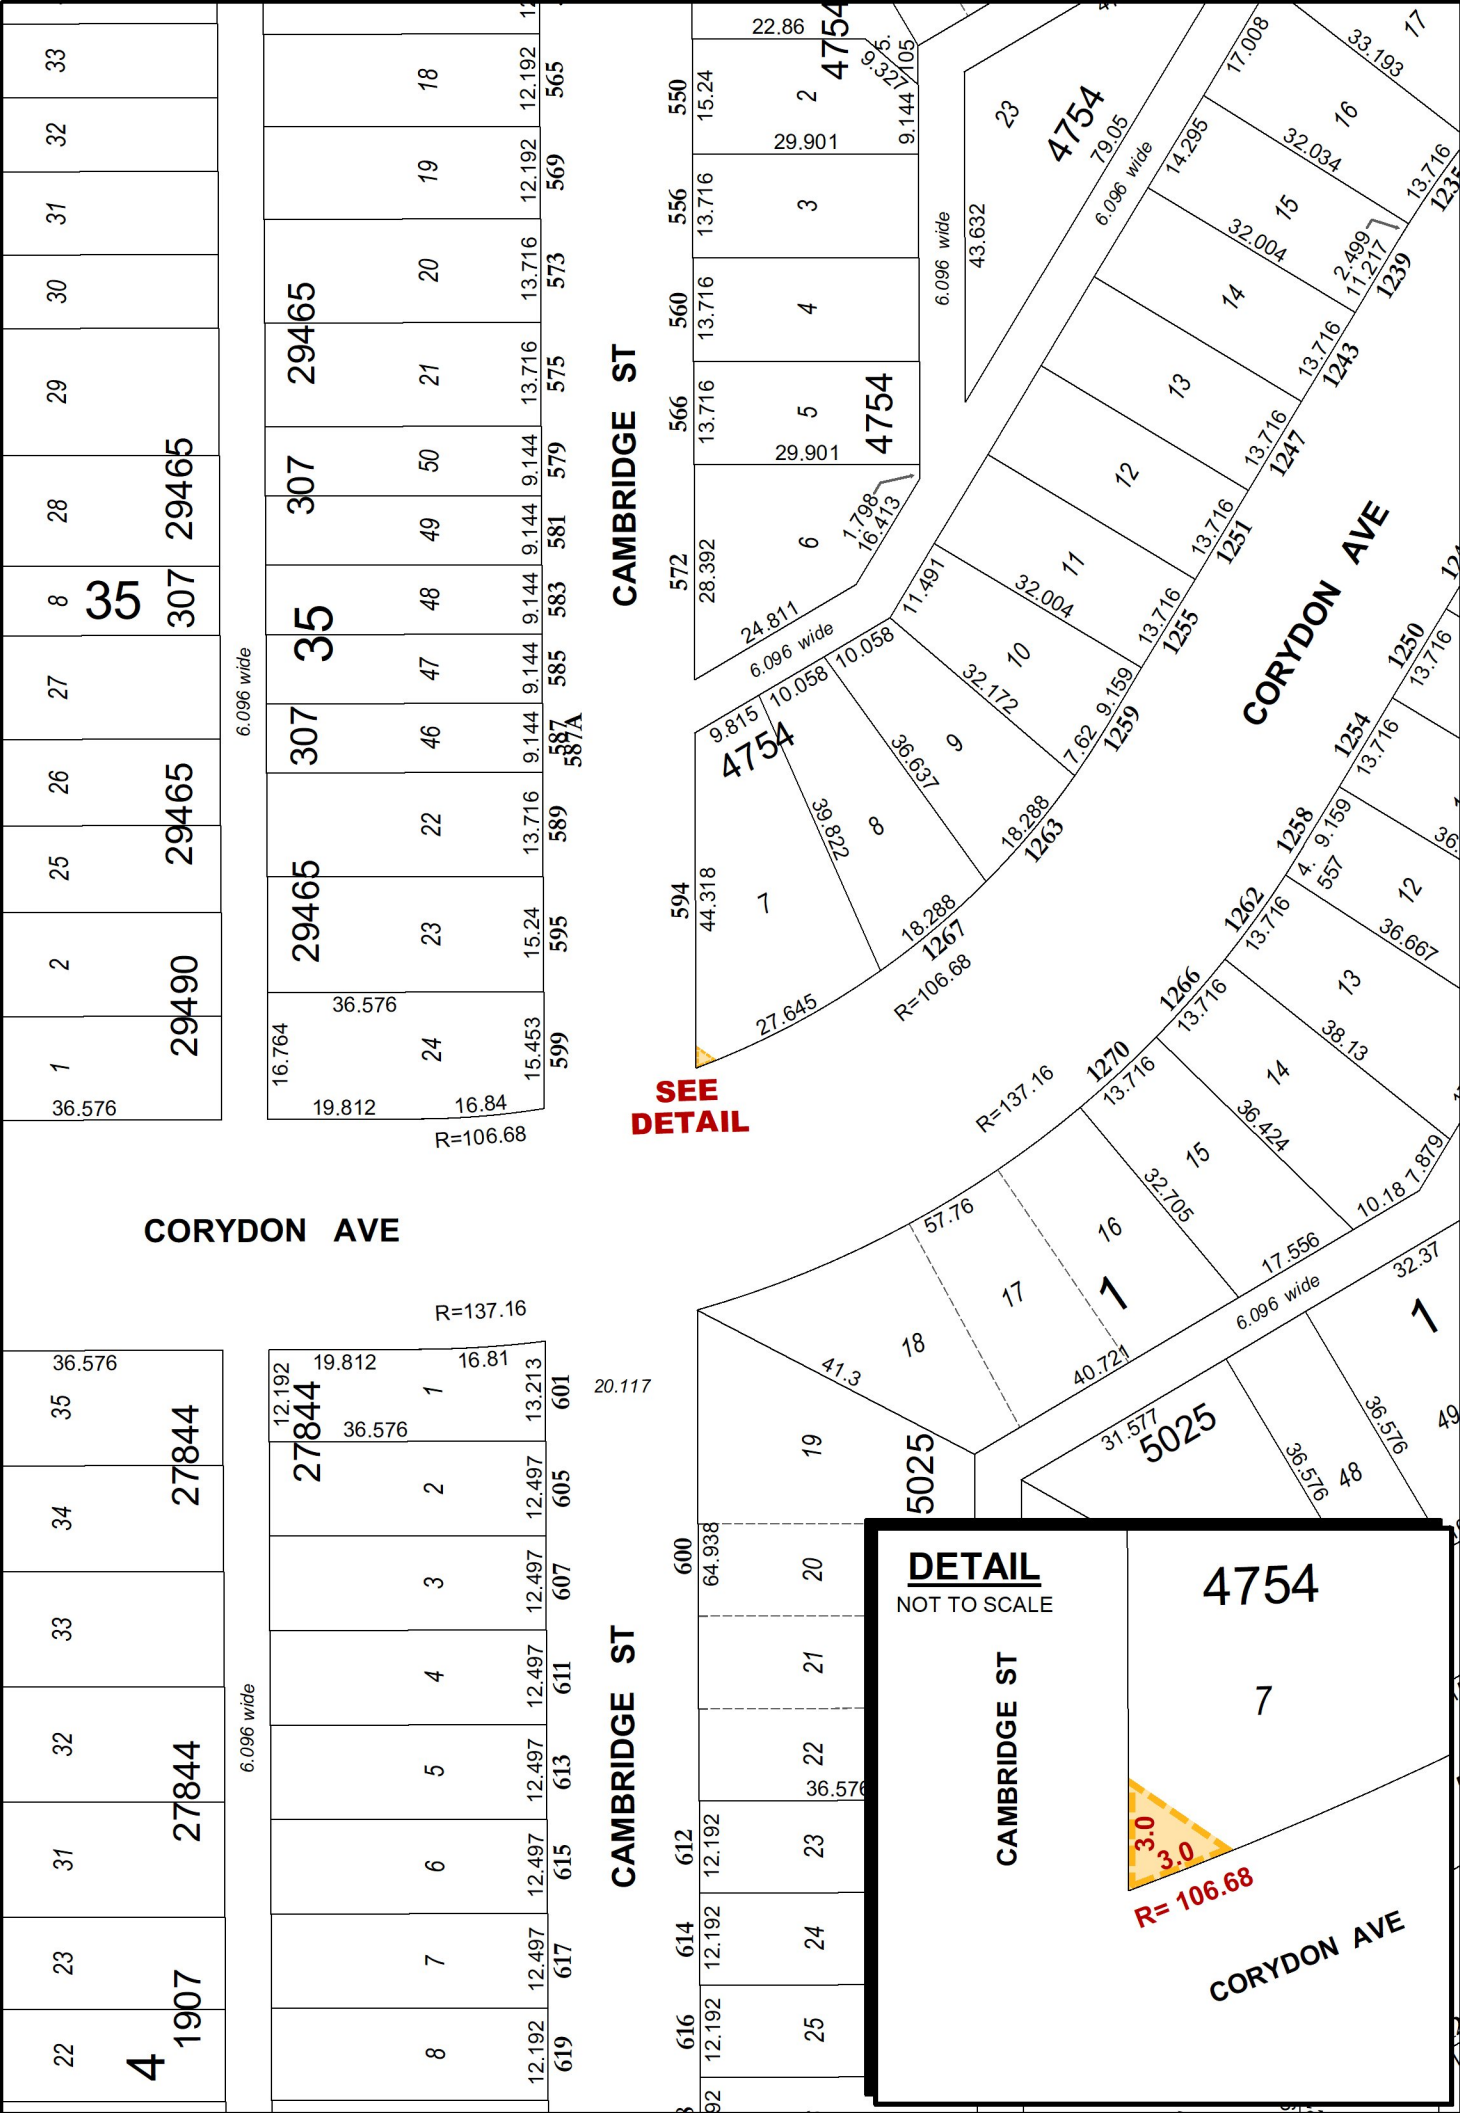

Date: 2020-JAN-24
District: CC
File: 32/2637
Scale: 1:1000
Requested by: DM
Drawn by: IP
Reference Dwg No.:
08020c-101-932-temp corydon cambridge.pdf
CORYDON & CAMBRIDGE
PROPERTY REQUIREMENTS
NORTHEAST CORNER
STANTEC

NOTE: Information displayed hereon has been compiled or computed from a variety of sources and should be used as a general guide only. No warranty is expressed or implied regarding the accuracy of such information.

 **PROPOSED ACQUISITION**
Area: 4.2± m² (45± ft²)

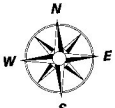

METRIC

CITY OF WINNIPEG
PLANNING, PROPERTY AND DEVELOPMENT
DEPARTMENT
LAND INFORMATION SERVICES

MISC. PLAN NO. 15576/1