
METRIC

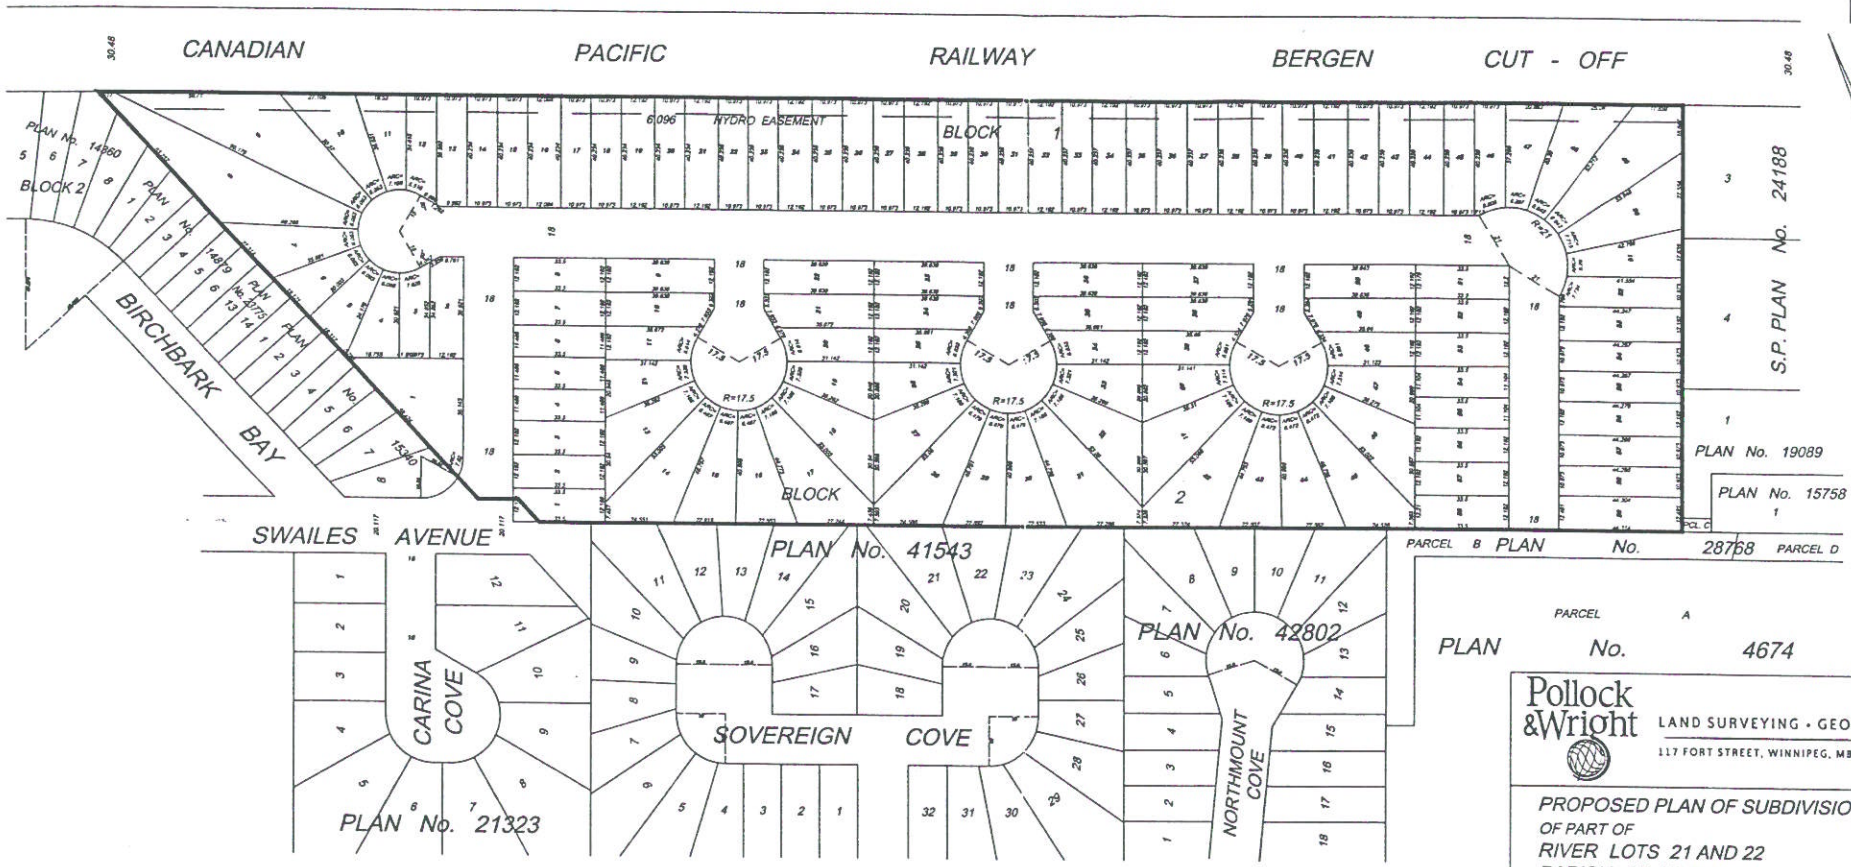

THIS IS EXHIBIT " " REFERRED TO
IN FILE NO. DASZ 53/2004
DATED THIS 15TH DAY OF APR 2005

CLERK

REVISED:
NOVEMBER 2nd, 2004
DECEMBER 15th, 2004
DECEMBER 16th, 2004

Pollock & Wright
LAND SURVEYING • GEOMATICS
117 FORT STREET, WINNIPEG, MB R3C 1C6

PROPOSED PLAN OF SUBDIVISION

OF PART OF
RIVER LOTS 21 AND 22
PARISH OF KILDONAN
BEING
LOTS 1 AND 2, S.P. PLAN NO. 24188,
LOT 44 BLOCK 18 PLAN No. 13440
AND PART OF SWAILES AVENUE
(TO BE CLOSED)

CITY OF WINNIPEG
MANITOBA

SCALE:	NOT TO SCALE
DATE	NOV. 2ND 2004
DRAWN BY:	J.M.N./L.N.M.
CHECK BY:	L.N.M.

L. N. McLAUGHLIN, M.L.S., C.L.S.

JOB FILE NO. 0407092 | FILE NAME: NORTH GRASSIE PROPERTIES INC.

DRAWING NAME: \\SQL-SERVER\PLANS\PL 13440.DWG